Eng. Copy
12-16-83

Buildings are located on the [illegible] of Sherwood Hills No 3 (V.B. 13 Pg. 86)

Citation of Source Documents:
Plats - Sherwood Hills No 2 (V.B. 13 Pg. 2)
Sherwood Hills No 3 (V.B. 13 Pg. 86)
Sherwood Hills No 4 (V.B. 13 Pg. 15)
Sherwood Hills No 7 (V.B. 13 Pg. 17)
Recorded Deeds

⊙ - 1/2" Iron Pin Set (30" x 30" long iron pipe)
• - Existing Iron Pin

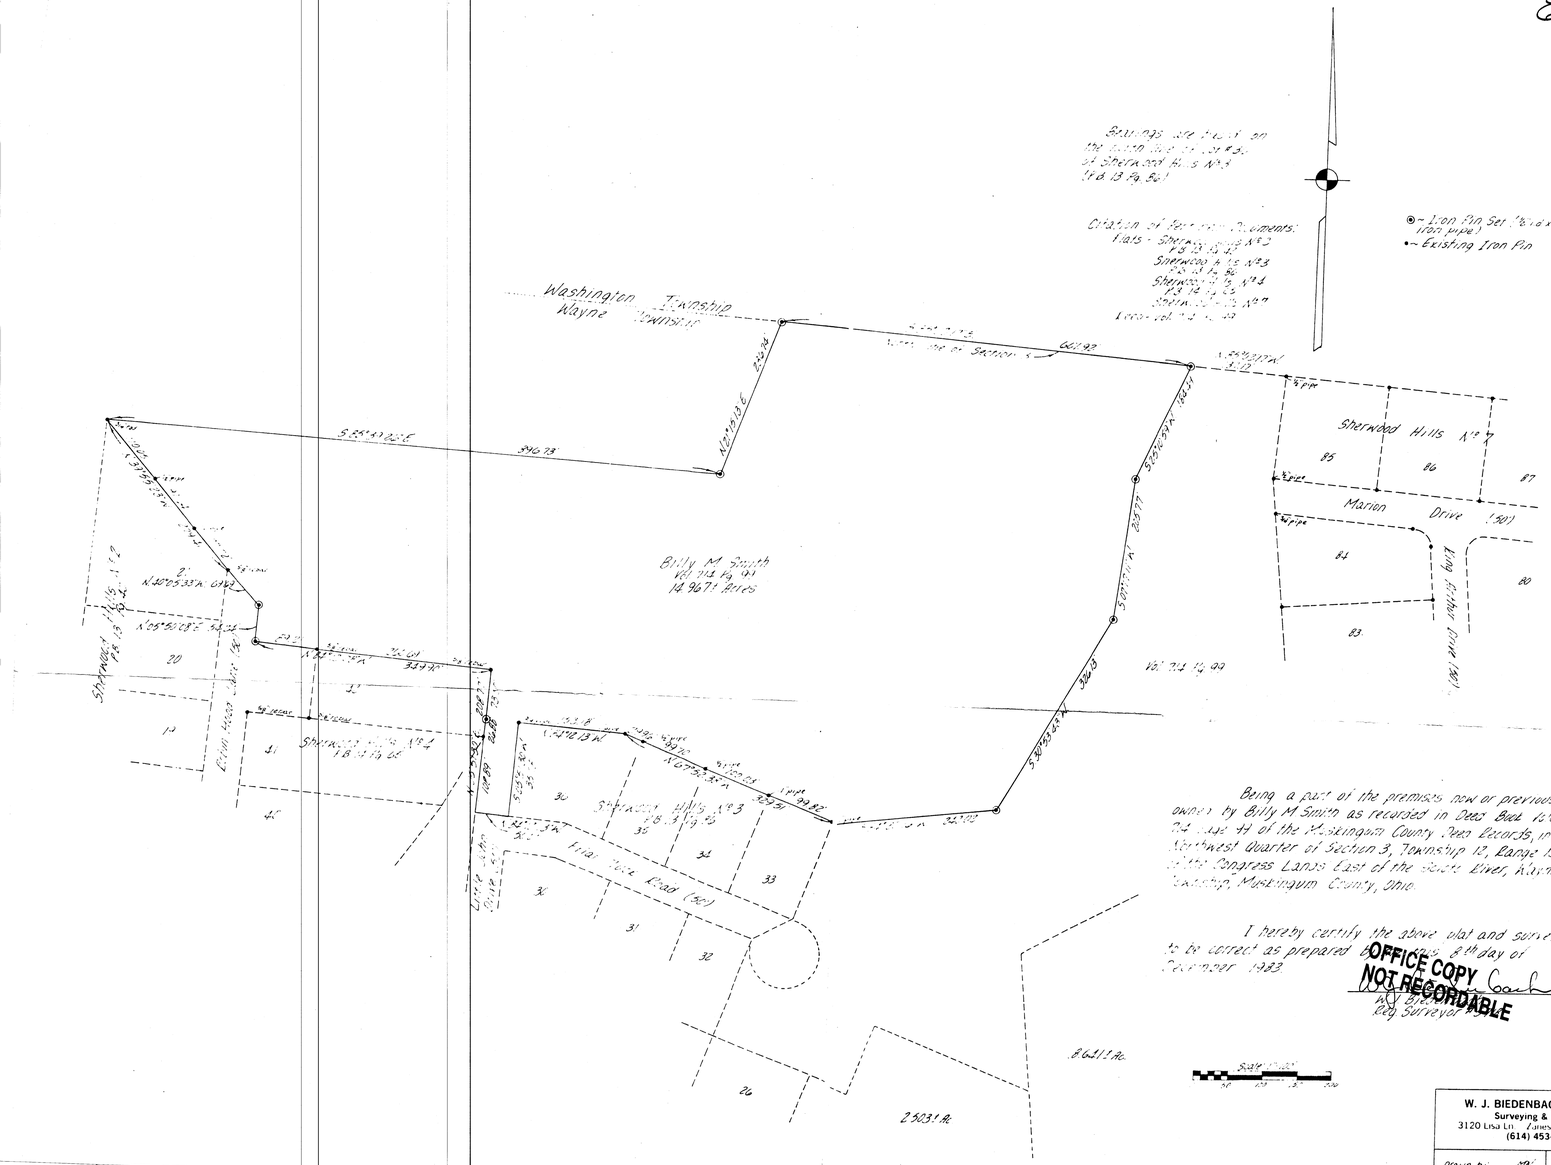

Being a part of the premises now or previously owned by Billy M Smith as recorded in Deed Book Volume 214 Page 99 of the Washington County Deed Records, in the Northwest Quarter of Section 3, Township 12, Range 13, of the Congress Lands East of the Scioto River, Wayne Township, Washington County, Ohio.

I hereby certify the above plat and survey to be correct as prepared by me this 8th day of December 1983.

OFFICE COPY
NOT RECORDABLE

Scale: 1" = 100'

W. J. BIEDENBACH & ASSOC.
Surveying & Mapping
3120 Lisa Ln. Zanesville, Ohio 43701
(614) 453-4850

Drawn by: [illegible]	Date: 12-8-83
Scale: 1" = 100'	Checked by: [illegible]
[illegible]	[illegible]