73-66-01-68

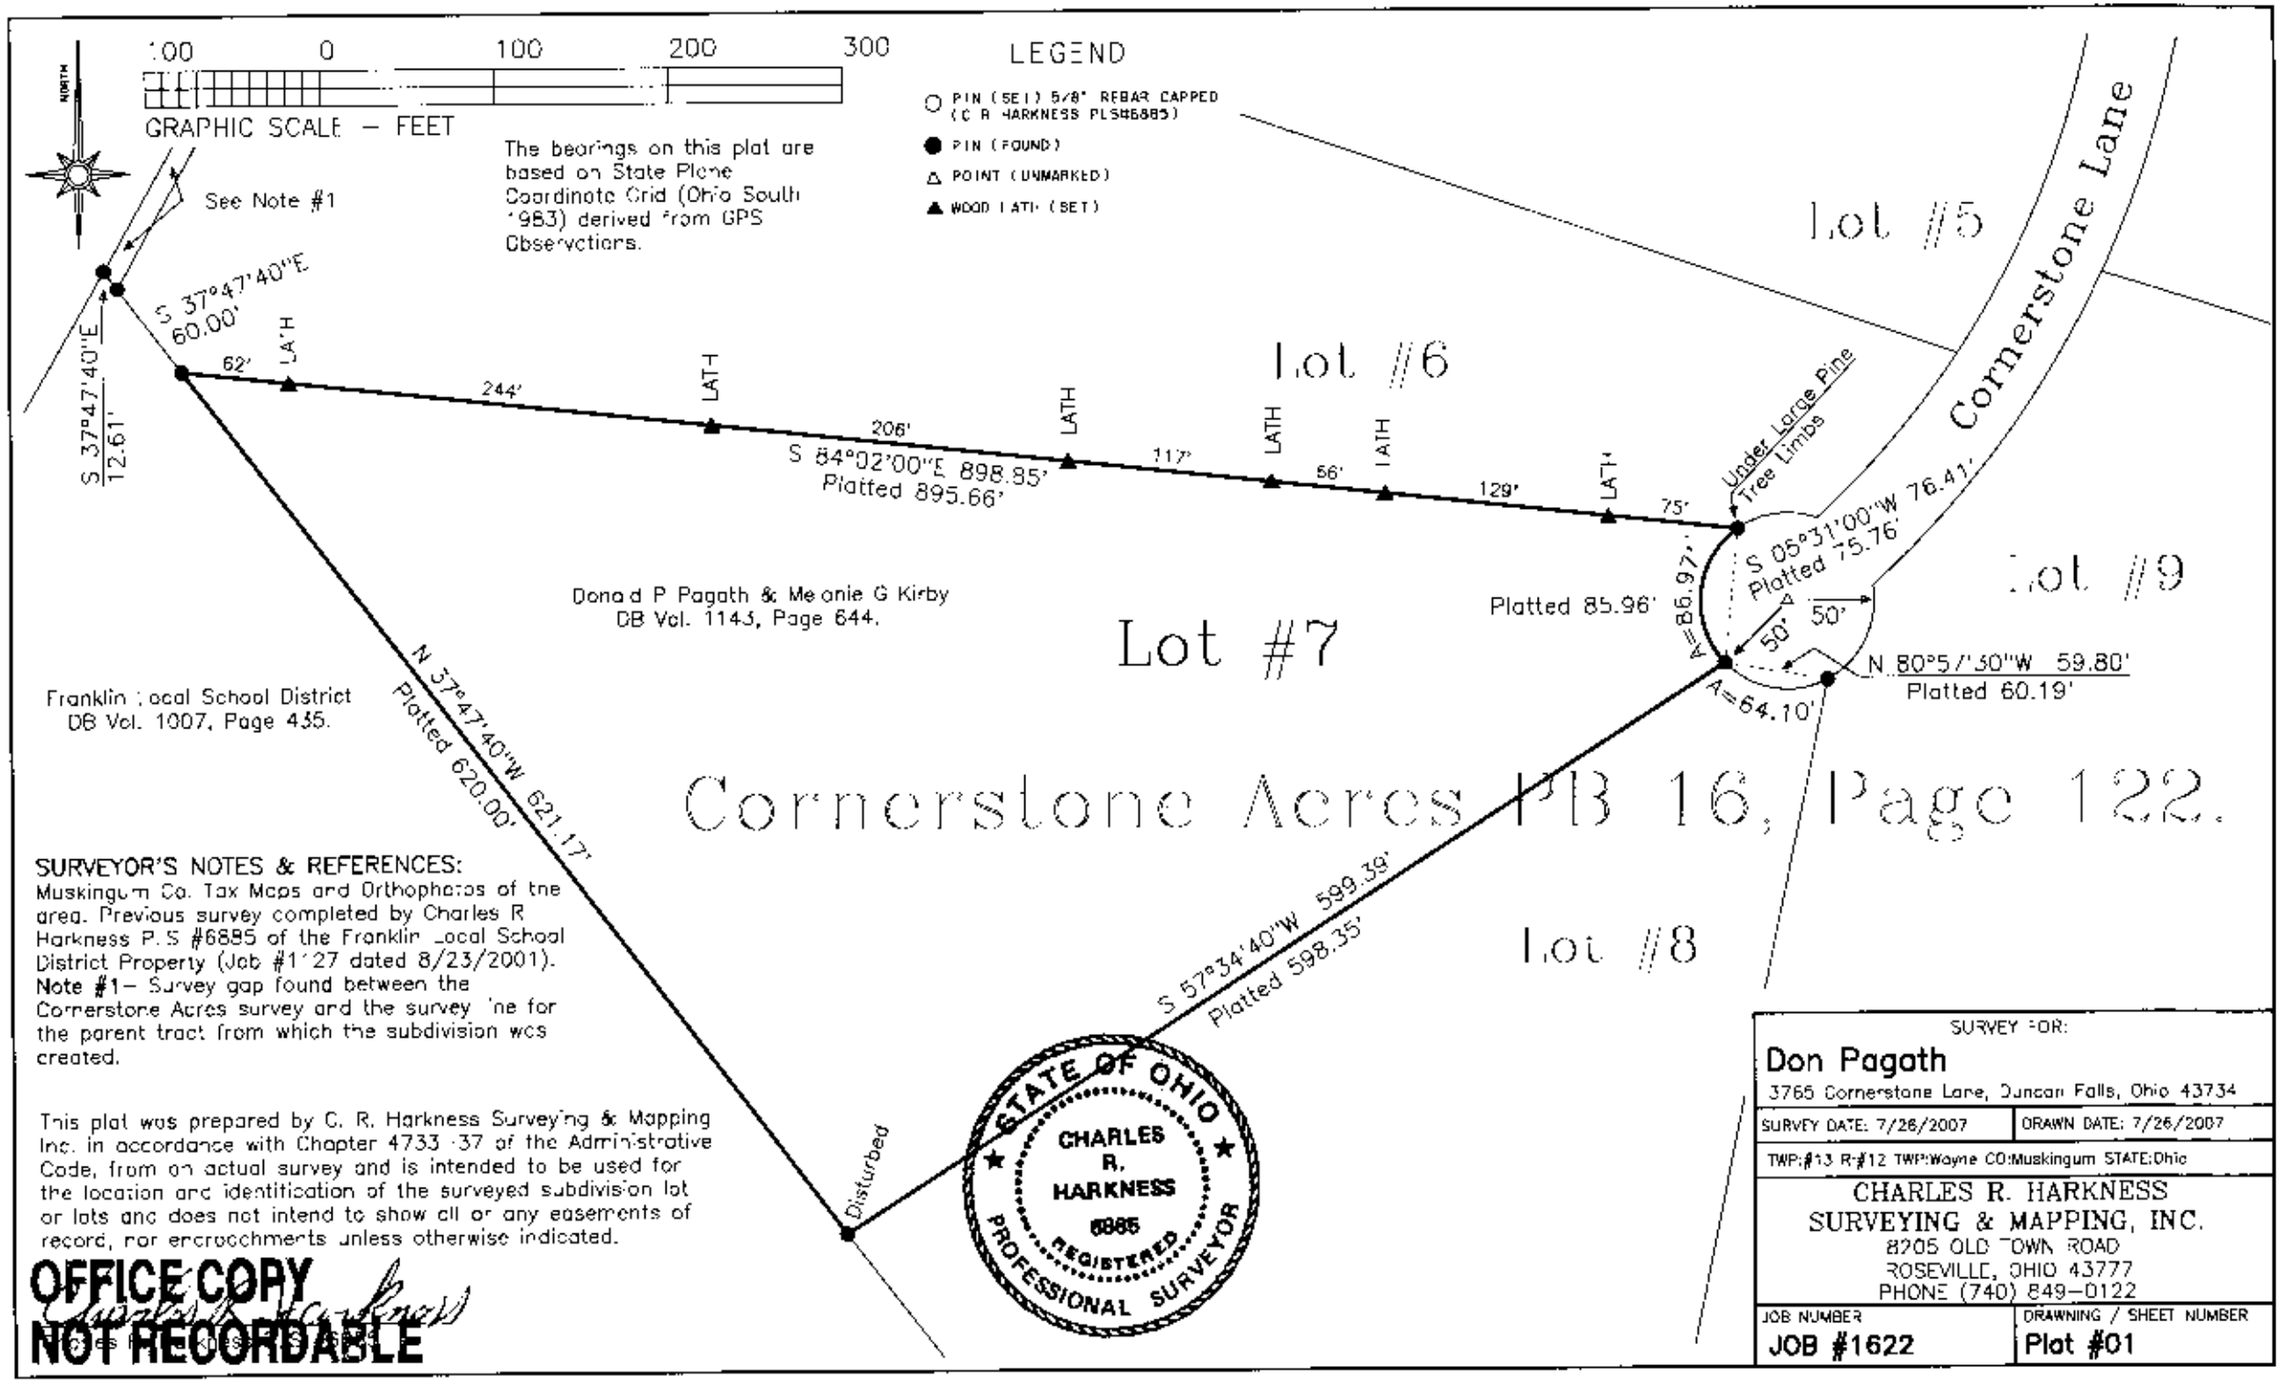


**SURVEYOR'S NOTES & REFERENCES:**
Muskingum Co. Tax Maps and Orthophotos of the area. Previous survey completed by Charles R Harkness P.S #6885 of the Franklin Local School District Property (Job #1127 dated 8/23/2001).
**Note #1**– Survey gap found between the Cornerstone Acres survey and the survey line for the parent tract from which the subdivision was created.

This plat was prepared by C. R. Harkness Surveying & Mapping Inc. in accordance with Chapter 4733-37 of the Administrative Code, from an actual survey and is intended to be used for the location and identification of the surveyed subdivision lot or lots and does not intend to show all or any easements of record, nor encroachments unless otherwise indicated.

**OFFICE COPY**
Charles R. Harkness
**NOT RECORDABLE**

SURVEY FOR:
**Don Pagath**
3765 Cornerstone Lane, Duncan Falls, Ohio 43734

| | |
|---|---|
| SURVEY DATE: 7/26/2007 | DRAWN DATE: 7/26/2007 |
| TWP:#13 R:#12 TWP:Wayne CO:Muskingum STATE:Ohio | |

CHARLES R. HARKNESS
SURVEYING & MAPPING, INC.
8205 OLD TOWN ROAD
ROSEVILLE, OHIO 43777
PHONE (740) 849-0122

| | |
|---|---|
| JOB NUMBER | DRAWNING / SHEET NUMBER |
| **JOB #1622** | **Plat #01** |