MUSKINGUM COUNTY ENGINEERING DEPT.

C-126 - SPRINGFIELD

SCALES: HOR. 1"=100' VER. 1"=10'

BOOK No. B-71

APPROVED	APPROVED
MUSKINGUM CO. COMMISSIONERS	MUSKINGUM COUNTY ENGINEER

File-A-11

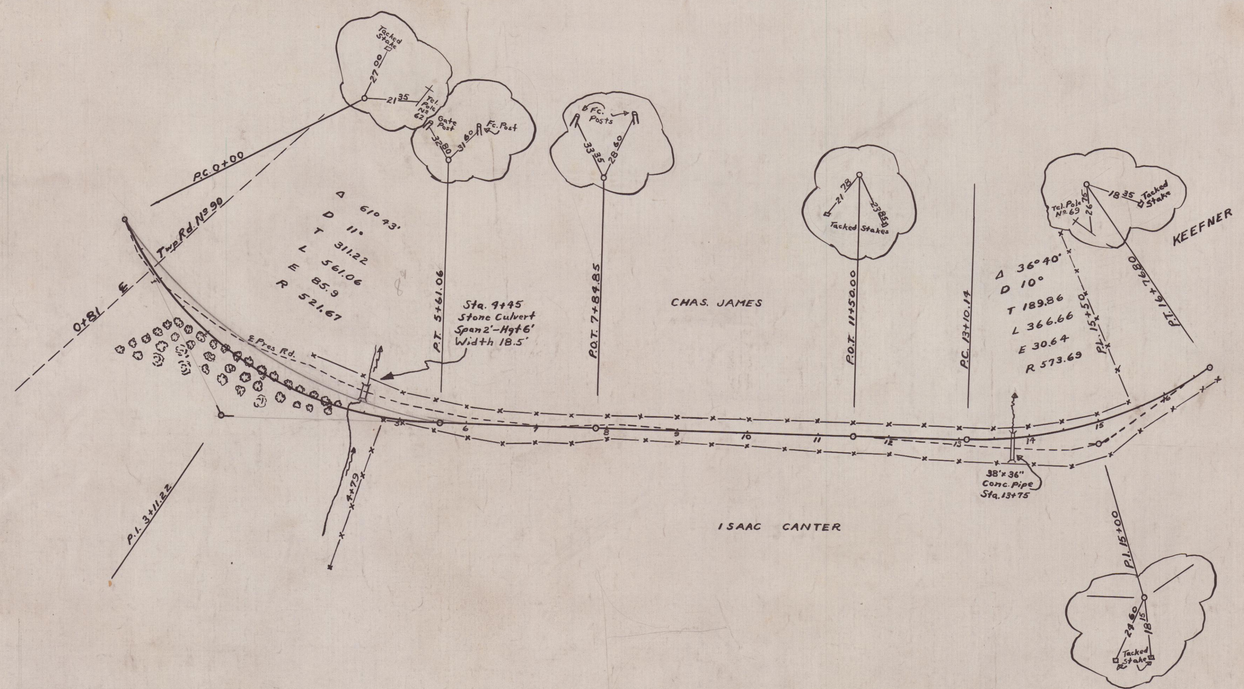

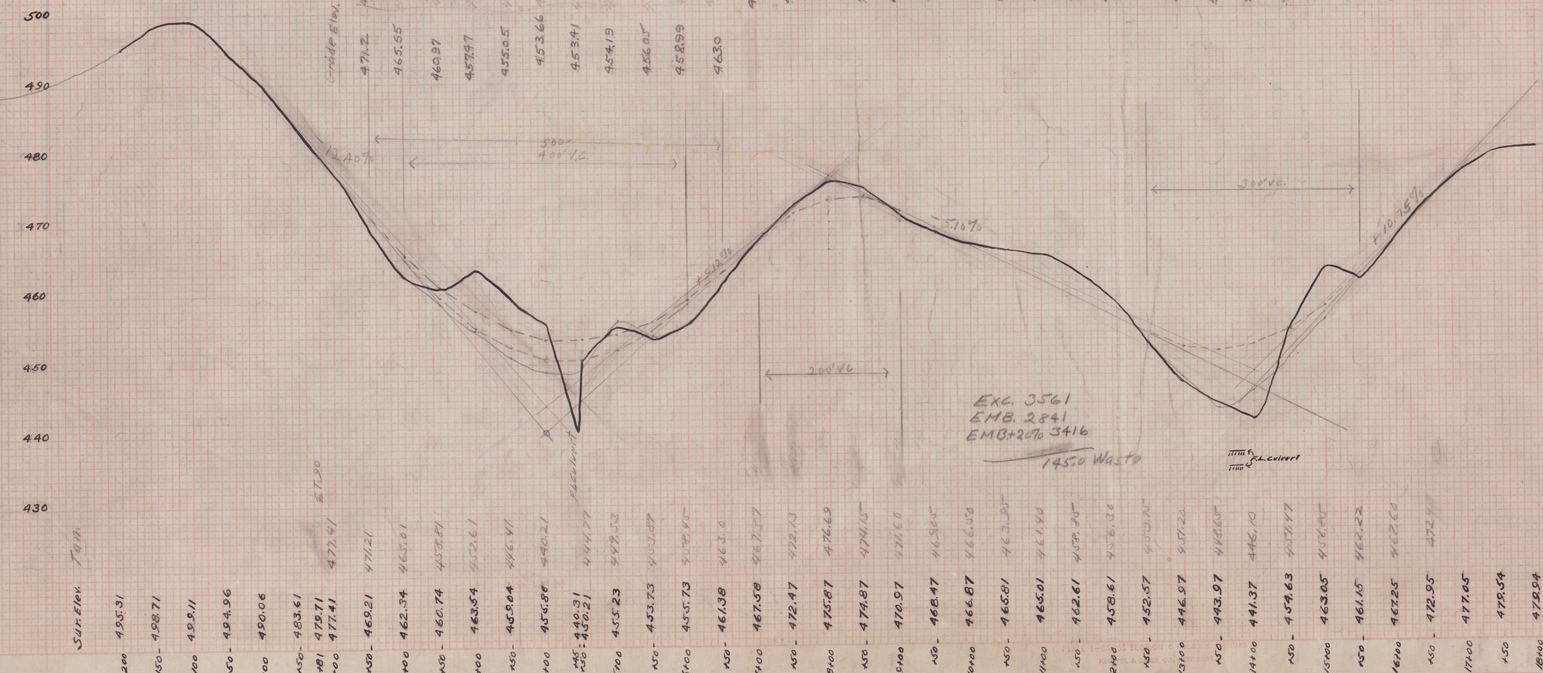

C-126