MUS-146-17.25
COUNTY ROAD 604
PART 2

FED. RD. DIVISION	STATE	PROJECT	REF. FUND.
2	OHIO		

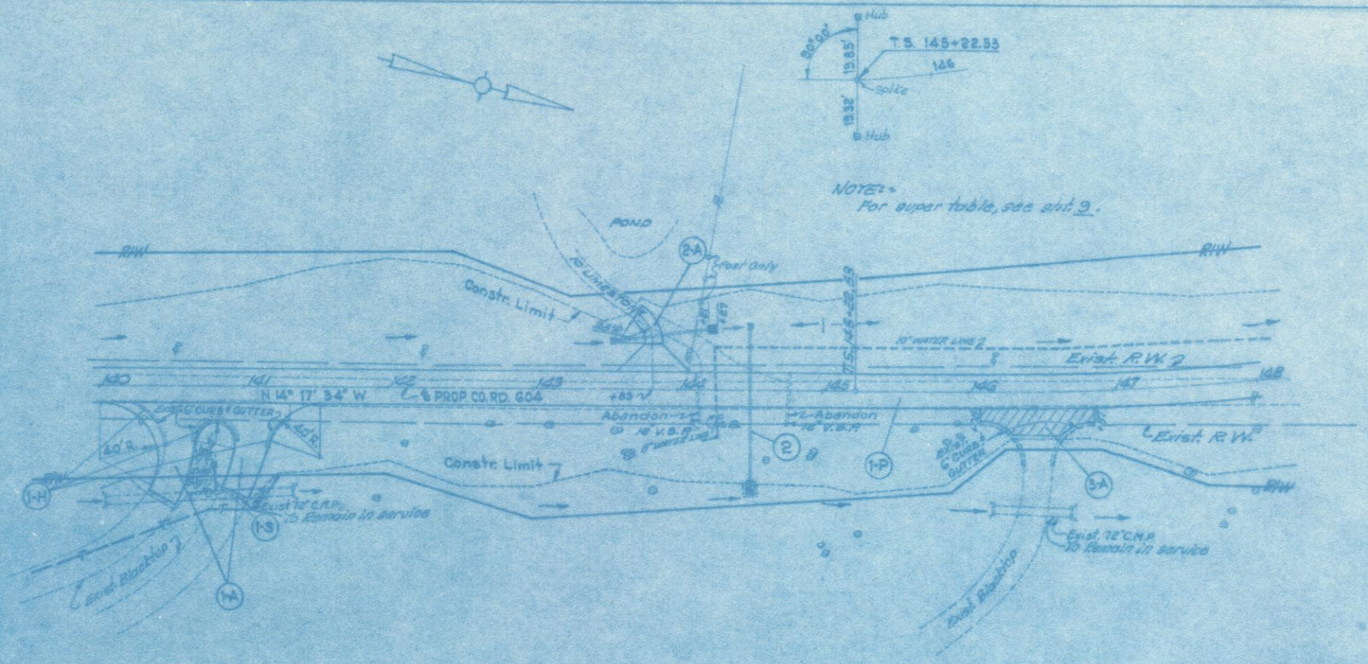

NOTE:
For Details of Approaches
Rt. Sta. 140+57.68 & Sta. 141+02.62
see Sheet 47
For Profile see X-Section Sheet 32

NOTE:
Drive 3-A to be constructed with 1½" 404 only with ADT rock. Feather X-hatched area to meet exist. curb & gutter.

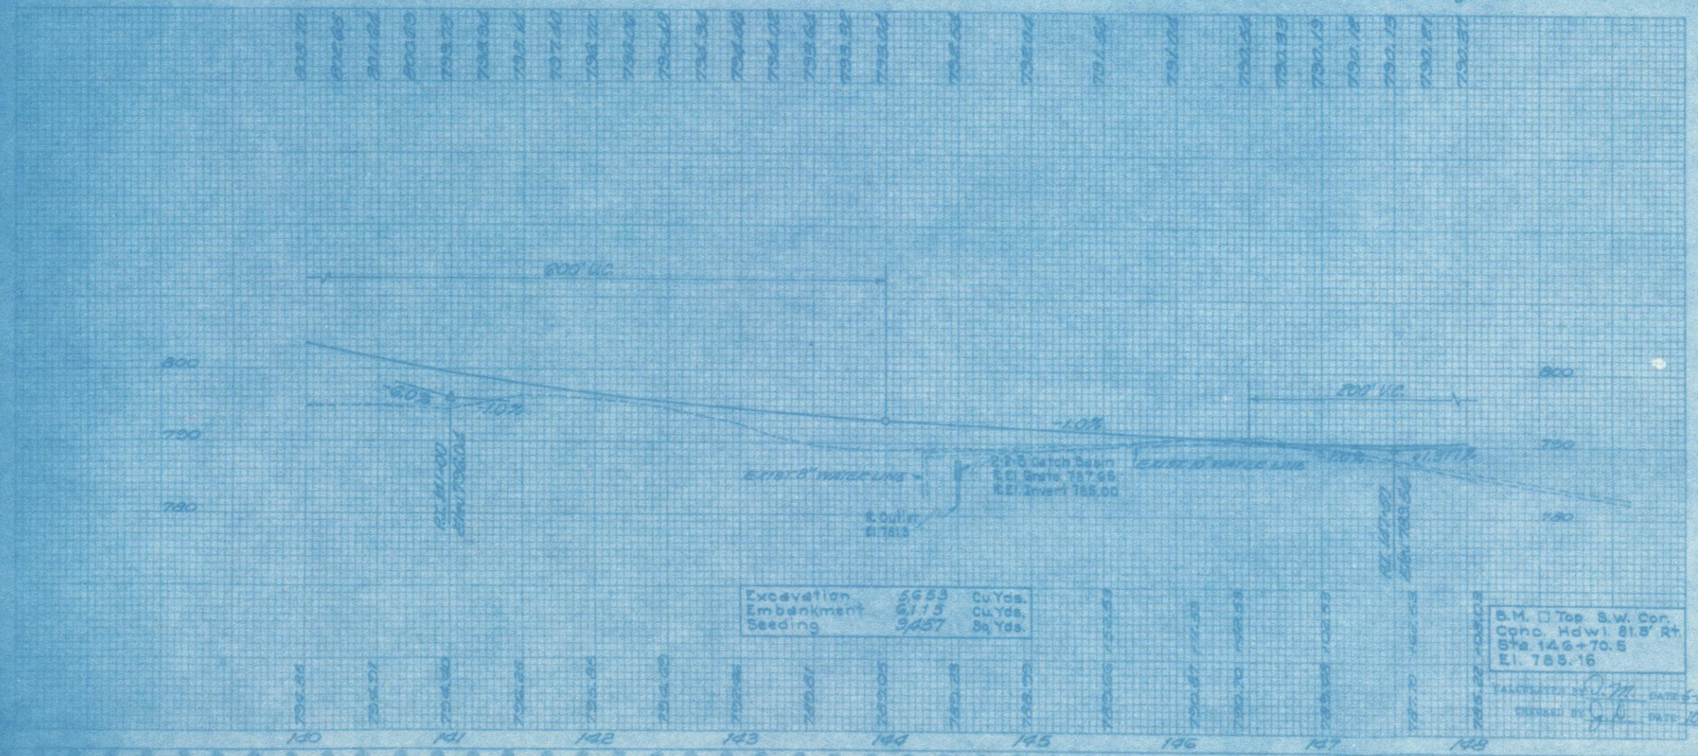
600' V.C.
200' V.C.
-1.0%
+1.0%
Exist. 6" water line
2-2-S Catch Basin
R.El. Grate 787.68
R.El. Invert 785.00
R.El. 787.17
Exist. 6" water line
