FED. RD. DIVISION	STATE	PROJECT	
2	OHIO	MUS - 376	0000

5/7

Muskingum Co. Blue Rock Twp.
Sec's. 36 & 35 T-12 R-12

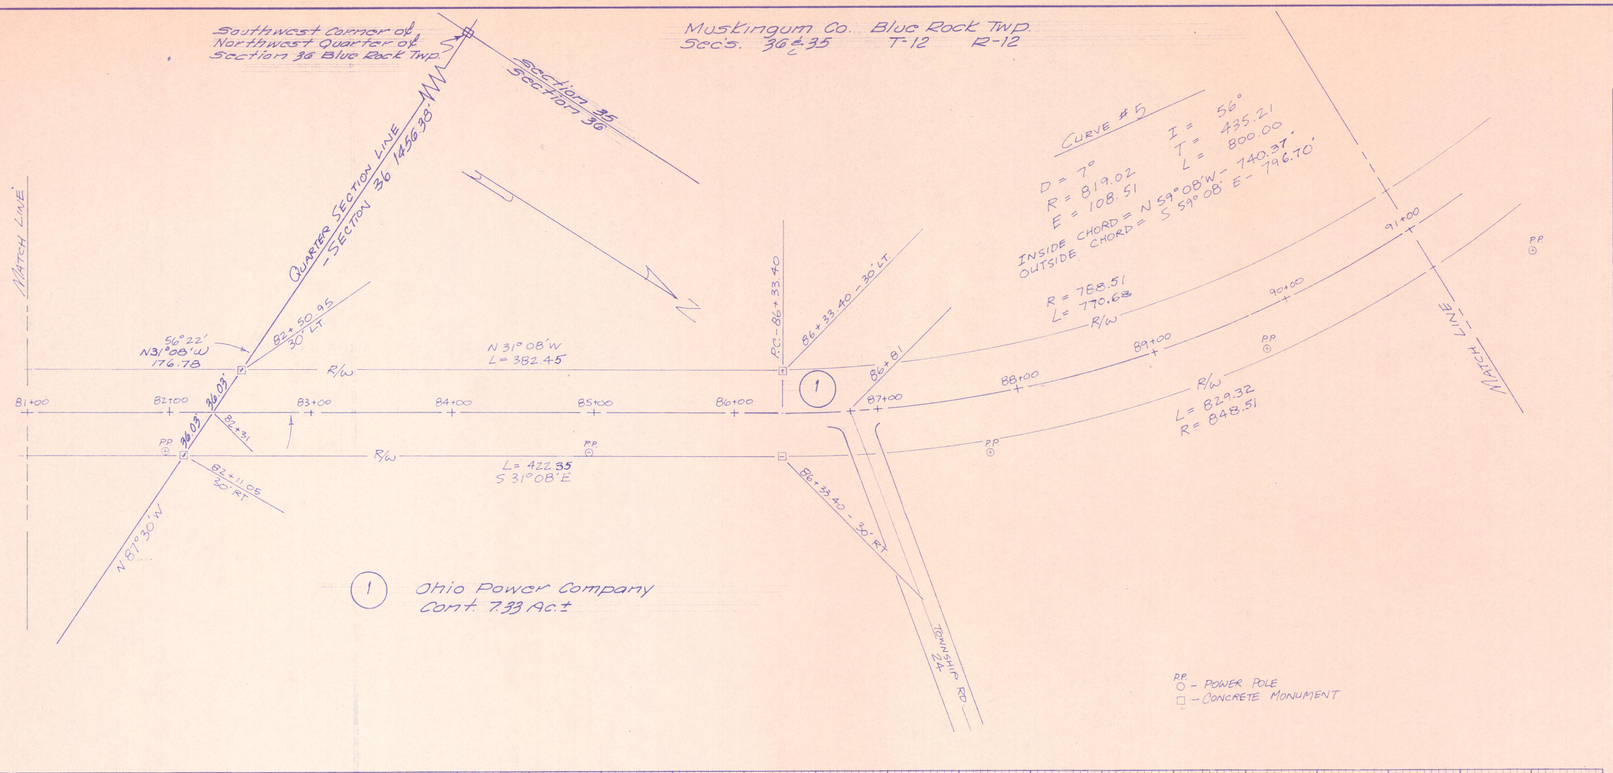

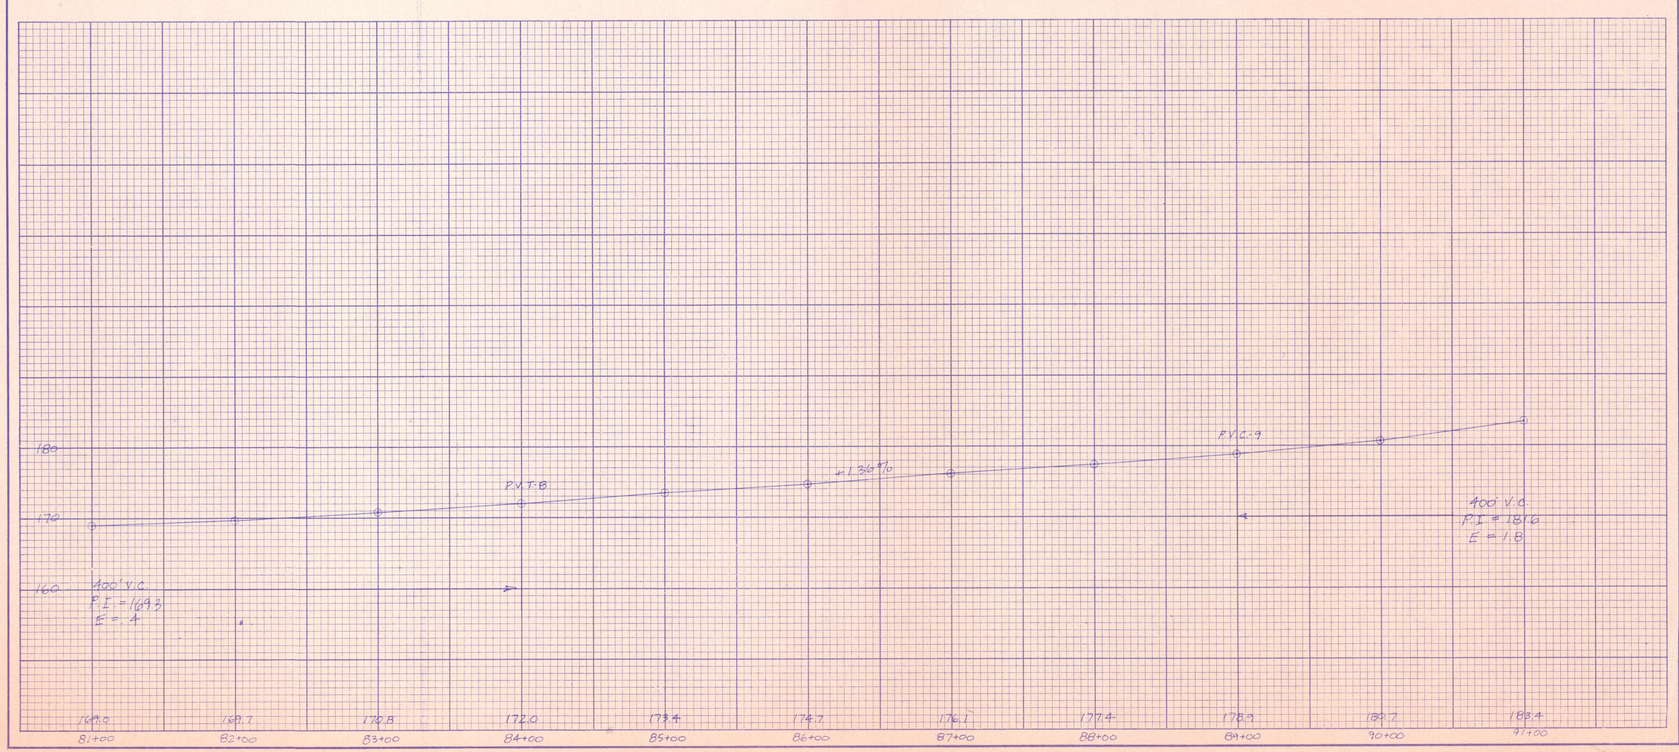

ESTIMATED QUANTITIES

REF. NO.	STATION TO STATION	SIDE	SEE SHEET NO.
TOTALS			