F. E. R. A. PROJECT No	
PROPOSAL No 3	11/12

County Road No 75
Brush Creek Twp.
Muskingum County

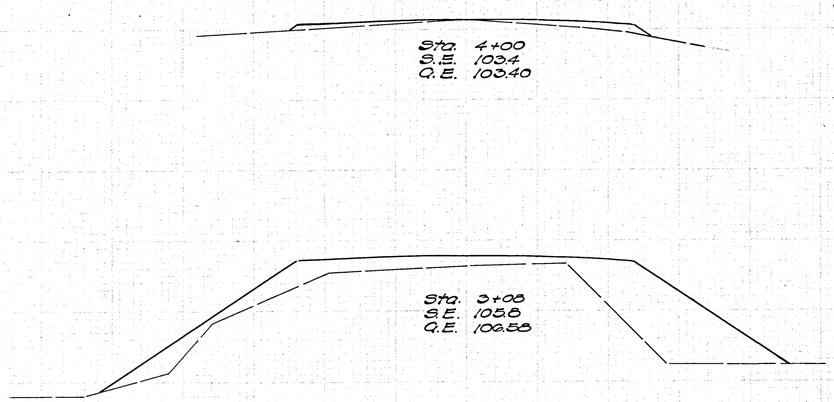

	End Area cut	End Area fill	cu.yds. exc.	cu.yds. emb.
Transition 4+00 to 4+80			0	6
	0	7		
			0	153
	0	83		
			191	110