CITY OF ZANESVILLE
MUSKINGUM COUNTY
BALLS LANE
QTR. TWP. 4, R8W, T1N, U.S.M.L.

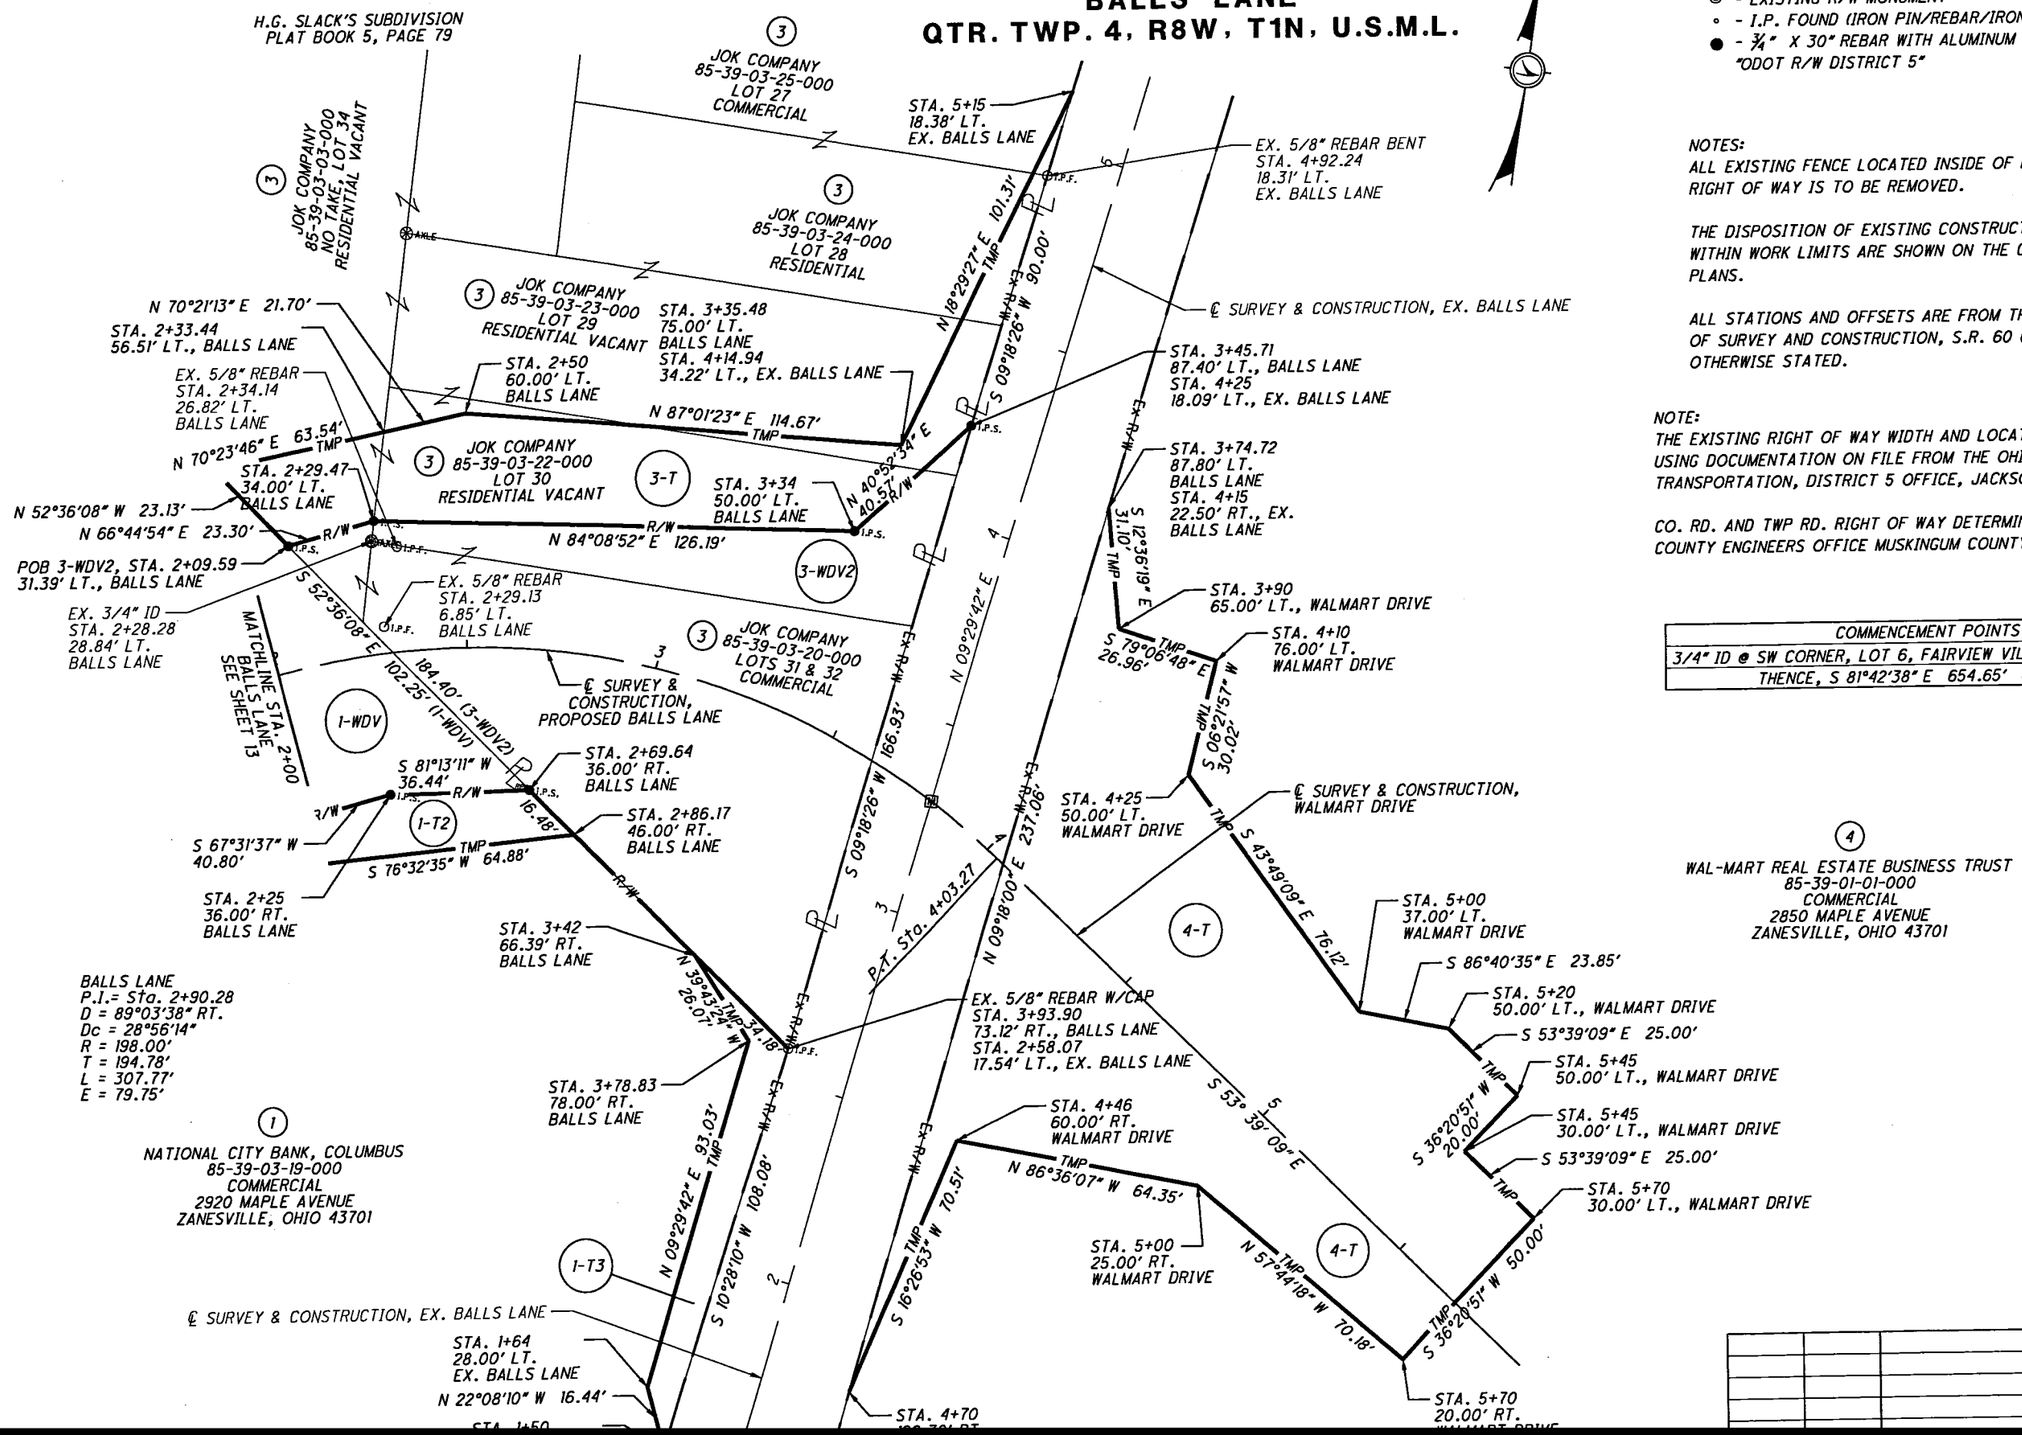

LEGEND

- ◎ - EXISTING R/W MONUMENT
- ∘ - I.P. FOUND (IRON PIN/REBAR/IRON PIPE/AXLE)
- ● - ¾" X 30" REBAR WITH ALUMINUM CAP STAMPED "ODOT R/W DISTRICT 5"

NOTES:
ALL EXISTING FENCE LOCATED INSIDE OF PROPOSED RIGHT OF WAY IS TO BE REMOVED.

THE DISPOSITION OF EXISTING CONSTRUCTION ITEMS WITHIN WORK LIMITS ARE SHOWN ON THE CONSTRUCTION PLANS.

ALL STATIONS AND OFFSETS ARE FROM THE CENTERLINE OF SURVEY AND CONSTRUCTION, S.R. 60 (MAPLE AVE.) UNLESS OTHERWISE STATED.

NOTE:
THE EXISTING RIGHT OF WAY WIDTH AND LOCATION WERE DETERMINED USING DOCUMENTATION ON FILE FROM THE OHIO DEPARTMENT OF TRANSPORTATION, DISTRICT 5 OFFICE, JACKSONTOWN, OHIO.

CO. RD. AND TWP RD. RIGHT OF WAY DETERMINED FROM THE MUSKINGUM COUNTY ENGINEERS OFFICE MUSKINGUM COUNTY, OHIO

COMMENCEMENT POINTS
3/4" ID @ SW CORNER, LOT 6, FAIRVIEW VILLAGE (PB7, PG. 57)
THENCE, S 81°42'38" E 654.65' (3-WDV2)

HORIZONTAL SCALE IN FEET 0 10 40

CALCULATED C.S.
CHECKED C.P.

RIGHT OF WAY BOUNDARY SHEET
STA. 2+00 TO STA. 5+96.98

MUS-60-18.35

15/15

\DESIGN\RIGHT_OF_WAY\PLAN_SHEETS\83002_BALLSLN_RDS_5D.dgn 10/06/11