JOB NO.	FED. RD. DIVISION	STATE	PROJECT
05044-(1)	2	OHIO	U-400(13)

MUSKINGUM COUNTY
MUS-60-16.88
R/W PLANS 1" = 20'

14/26

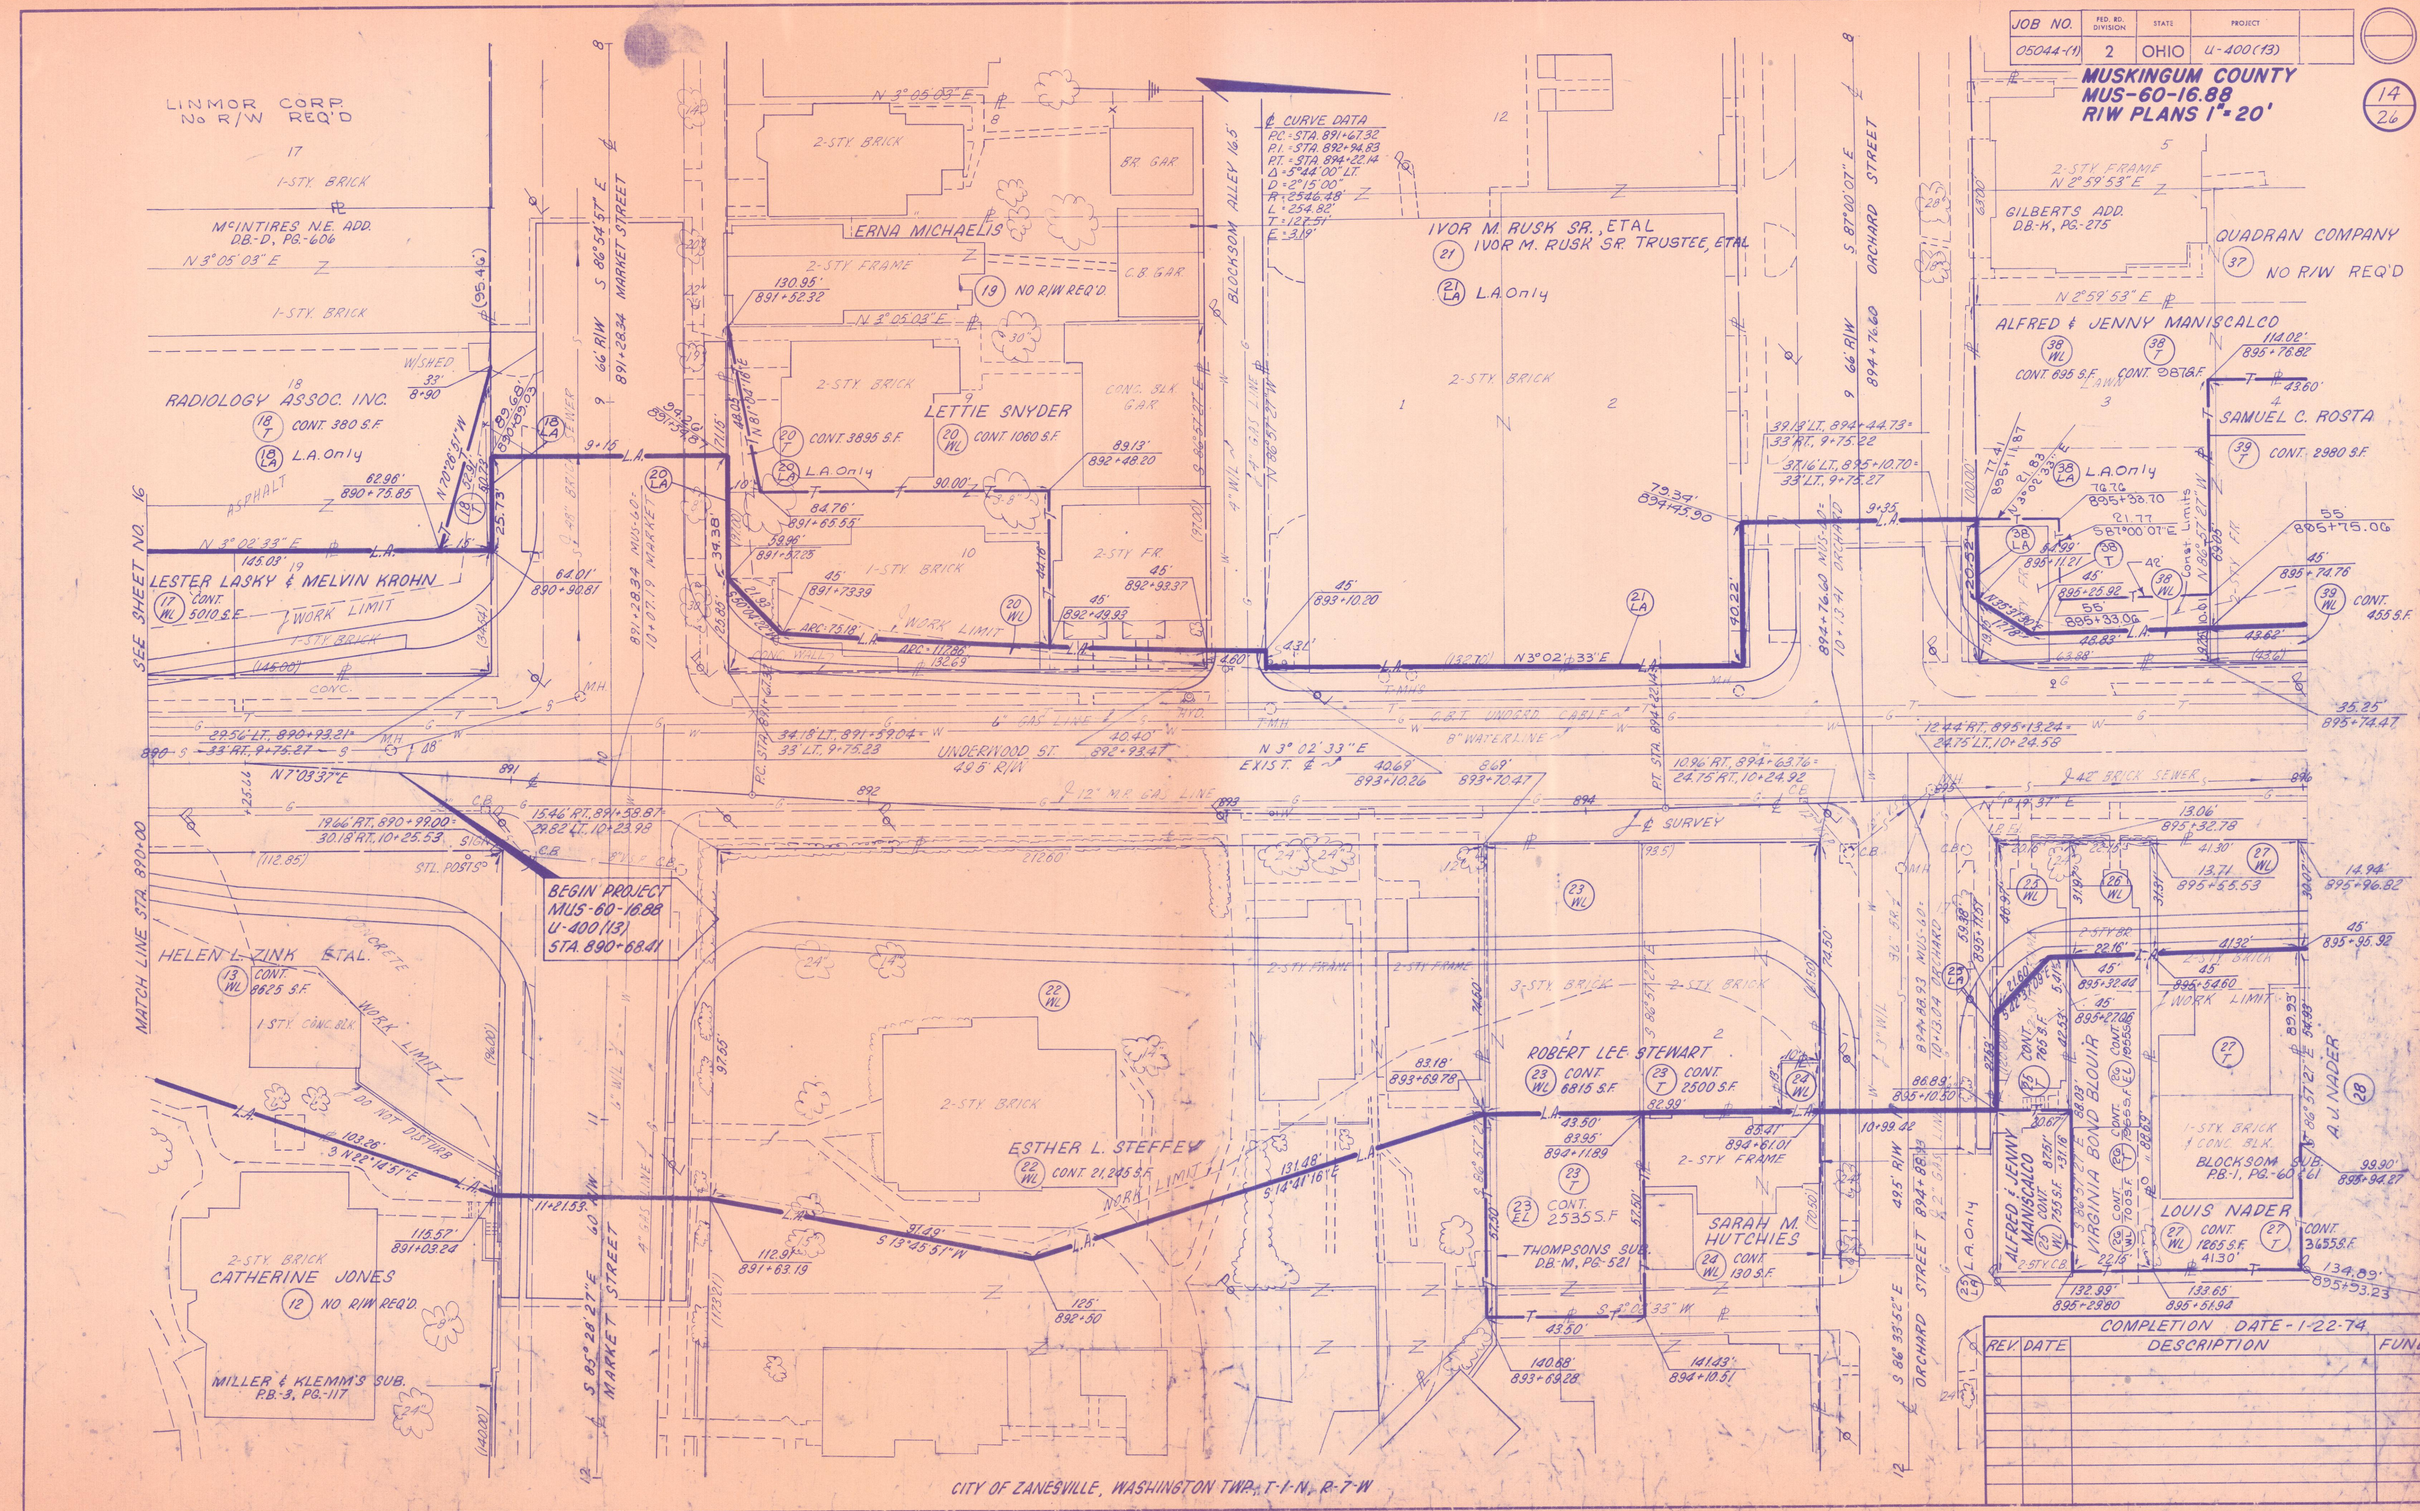

COMPLETION DATE - 1-22-74

REV.	DATE	DESCRIPTION	FUND

S.R.-60 STA. 890+00 TO STA. 896+00 R/W