STATE JOB NO.	FED. RD. DIVISION	STATE	PROJECT	
05044(2)	2	OHIO	U-400(14)	

82/86

9/13

MUSKINGUM COUNTY
MUS-60-17.41
R/W PLANS 1" = 20'

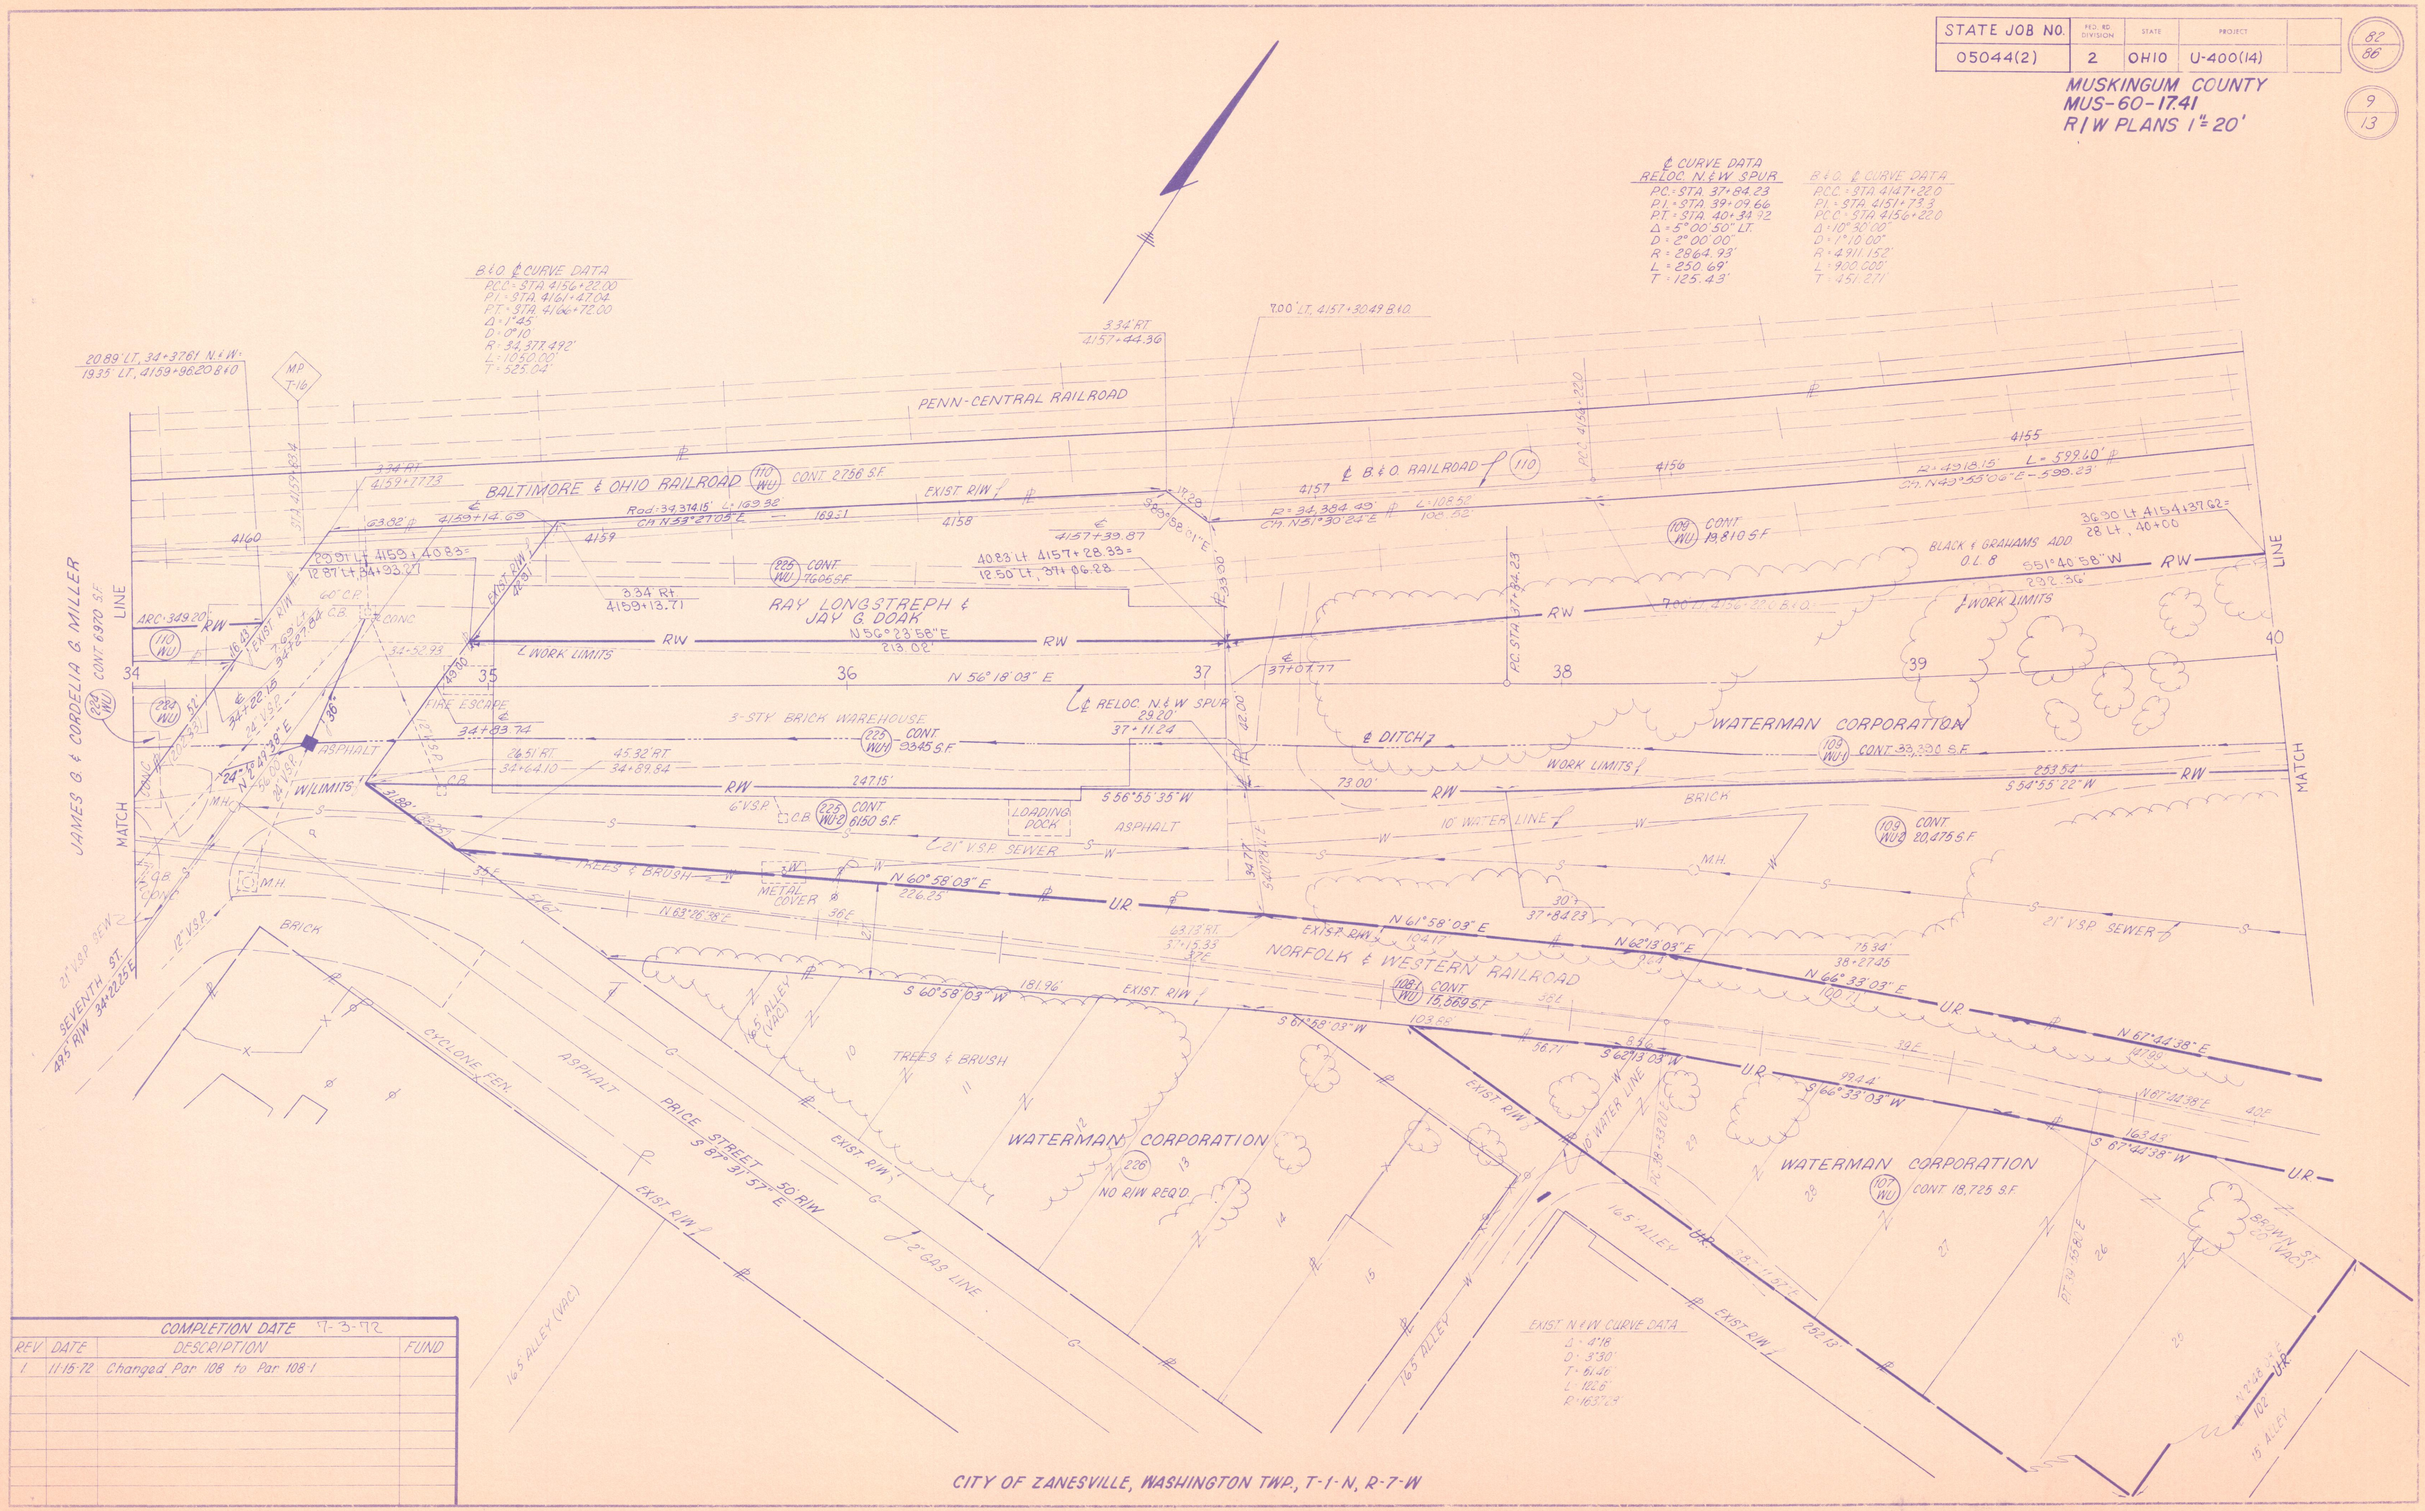

COMPLETION DATE 9-3-72			
REV	DATE	DESCRIPTION	FUND
1	11-15-72	Changed Par 108 to Par 108-1	

CITY OF ZANESVILLE, WASHINGTON TWP., T-1-N, R-7-W