FED. RD. DIVISION	STATE	PROJECT	
2	OHIO		

3/9

MUSKINGUM COUNTY
MUS-70-10.65-11.52-11.78
LIMITED ACCESS

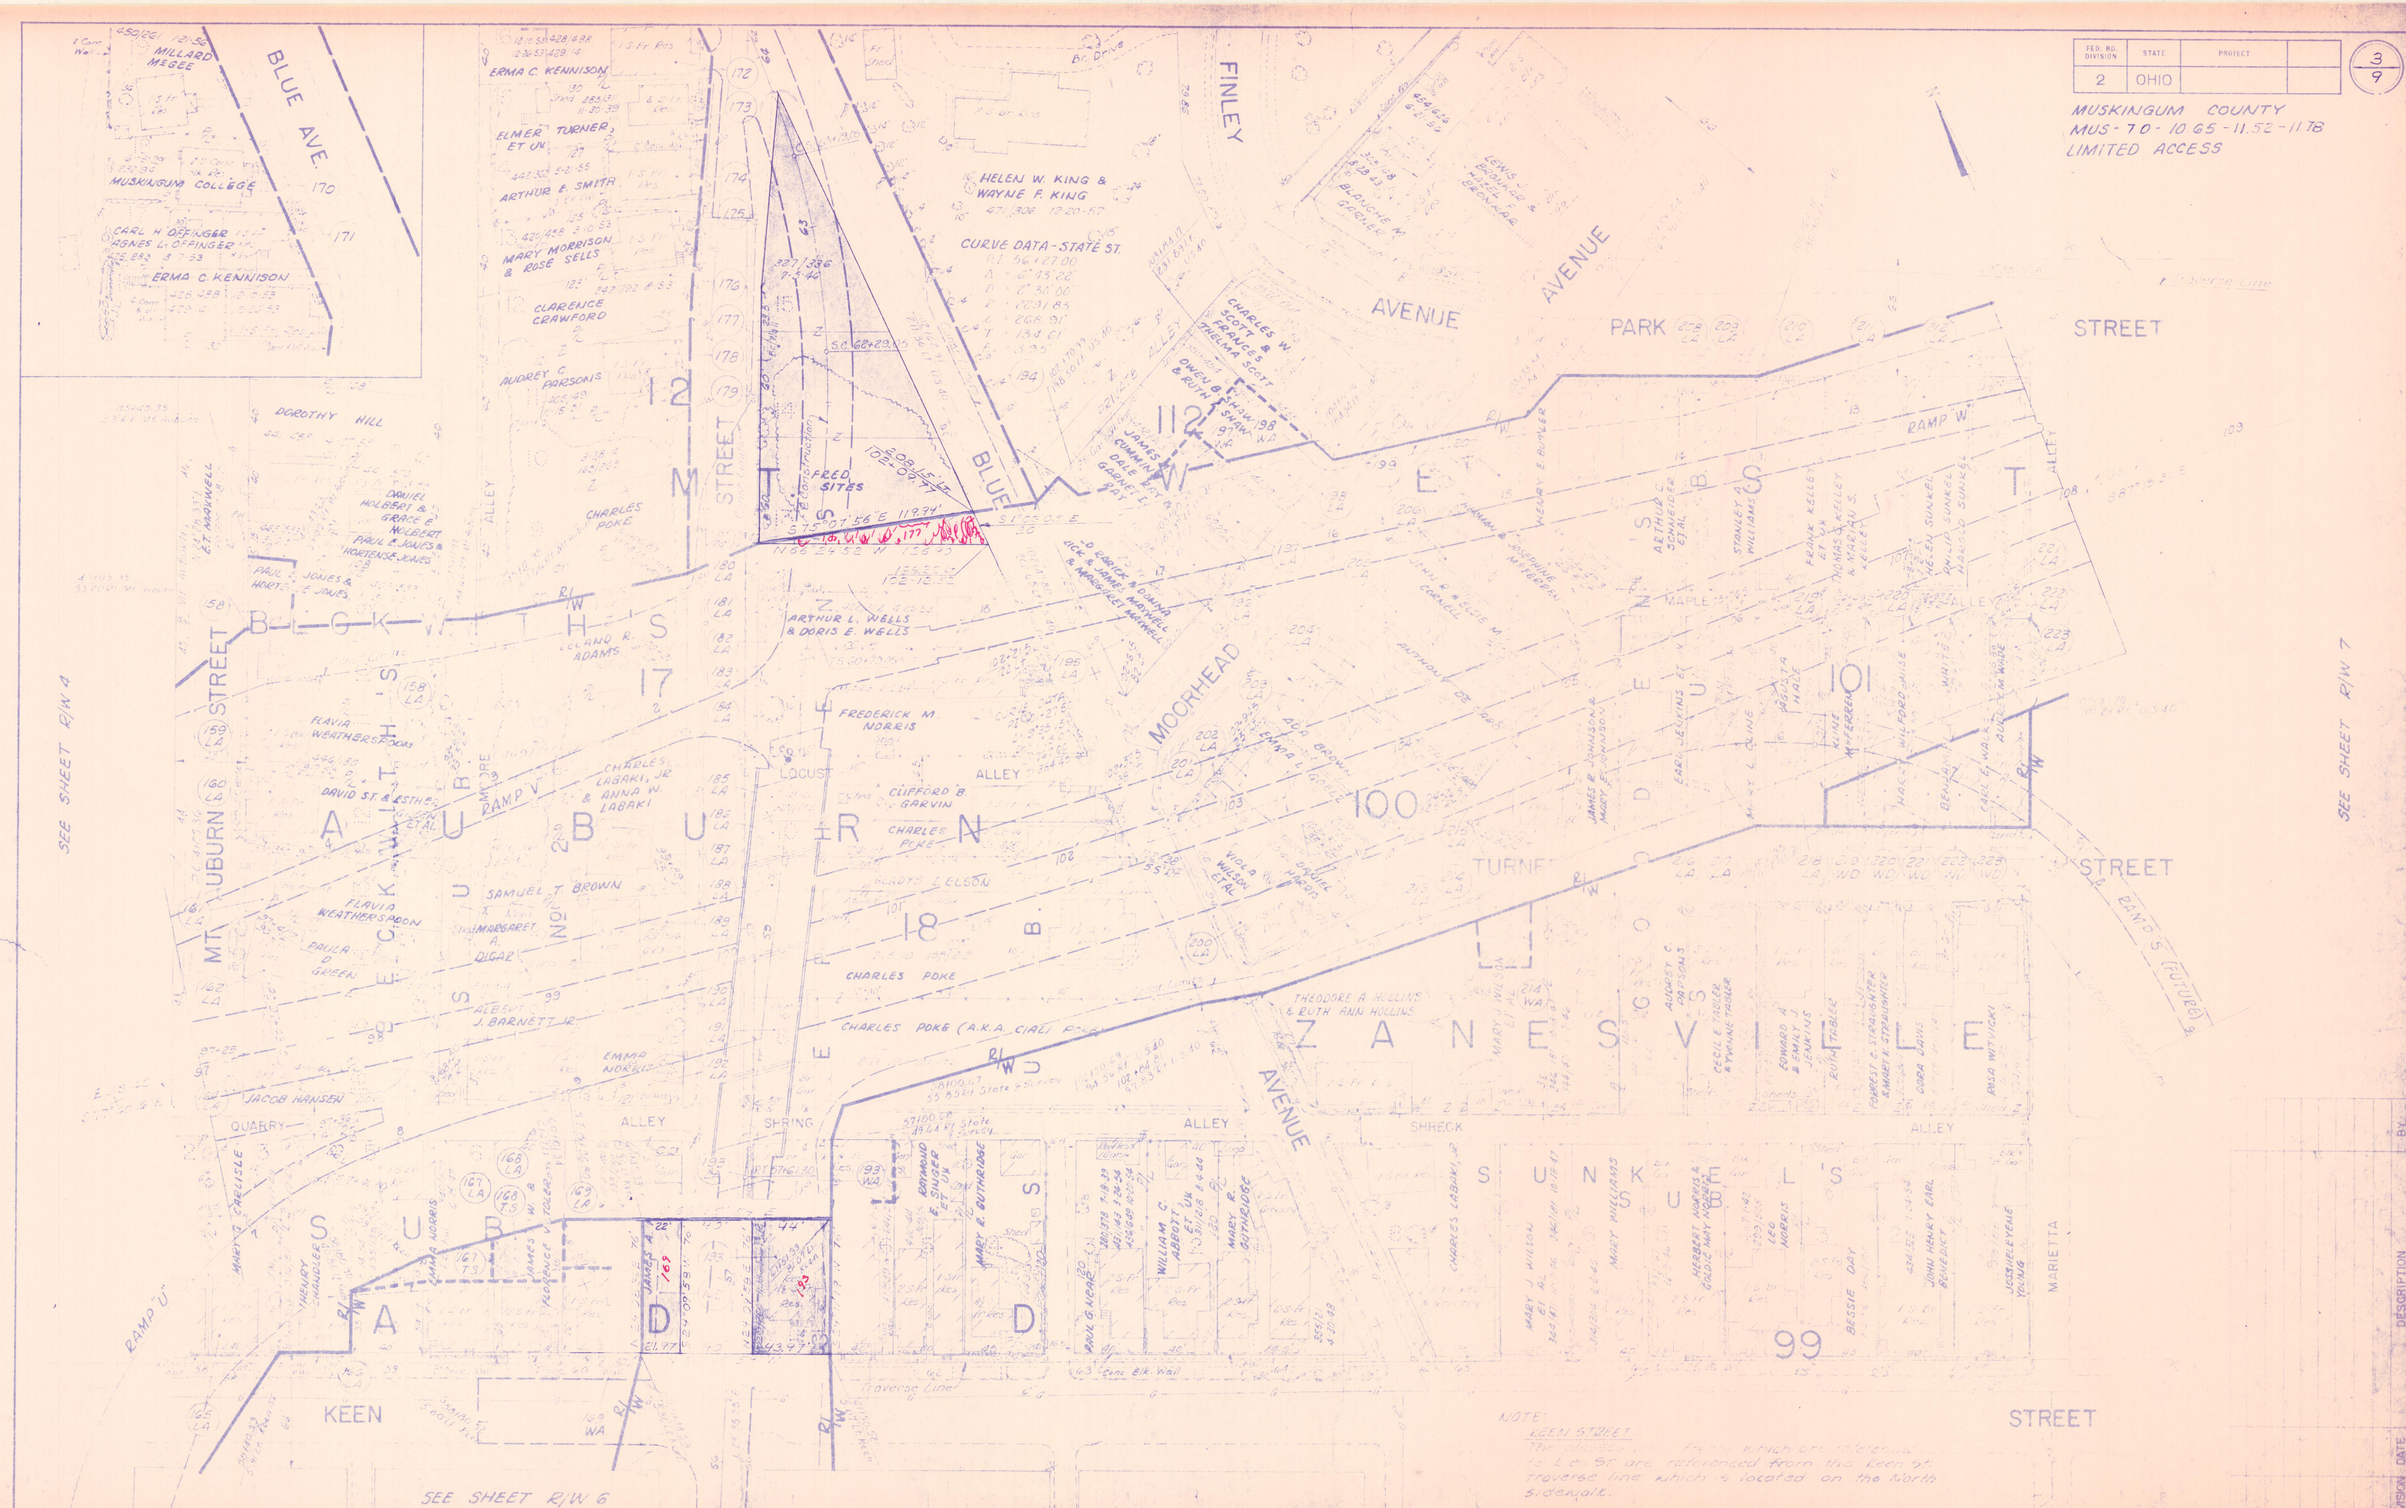

NOTE:
KEEN STREET
All stations which are referenced on L or ST are referenced from the Keen St. traverse line which is located on the North sidewalk.

97+00 to 108+00 R/W

REVISION DATE	DESCRIPTION	BY