FED. RD. DIVISION	STATE	PROJECT	
2	OHIO		

4
9

MUSKINGUM COUNTY
MUS 70 - 10.65 - 11.52 - 11.78
LIMITED ACCESS

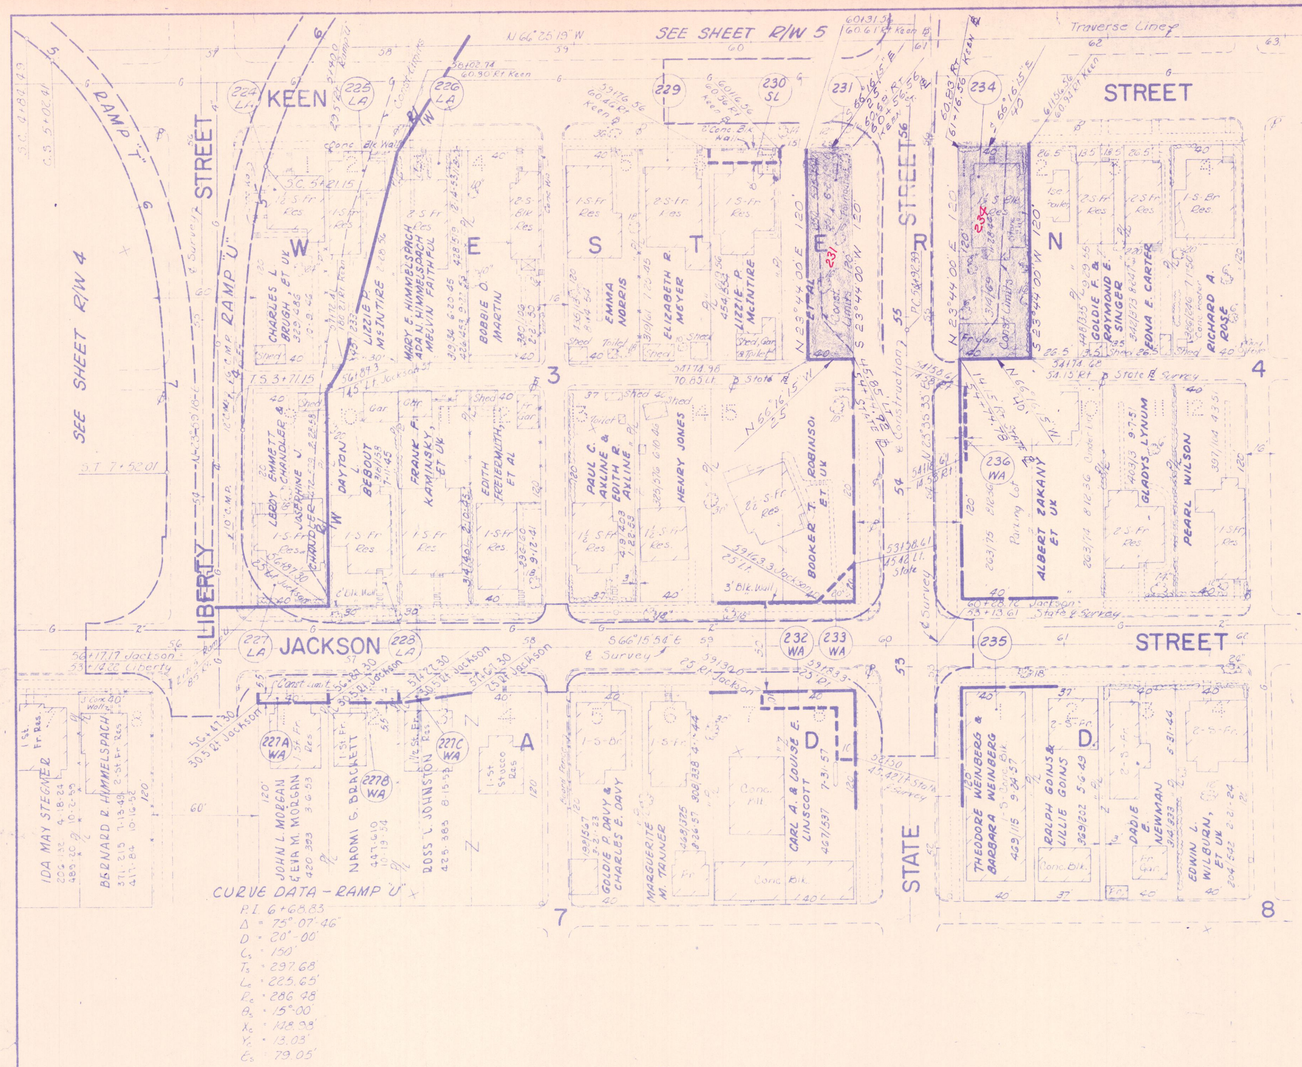

NOTE

KEEN STREET

The curves and offsets which are referenced to Keen St. are referenced from the Keen St. traverse line which is located on the North side of K.

CURVE DATA - STATE ST.

P.I. 56+27.00
Δ = 6° 43' 00"
D = 2° 30'
R = 2291.83'
L = 269.91'
T = 134.97'
E = 8.95'

REVISION	DATE	DESCRIPTION	BY

RAMP "U" & STATE STREET R/W