FED. RD. DIVISION	STATE	PROJECT	
2	OHIO		

MUS.~40~9.66
R/W PLAN
LIMITED ACCESS
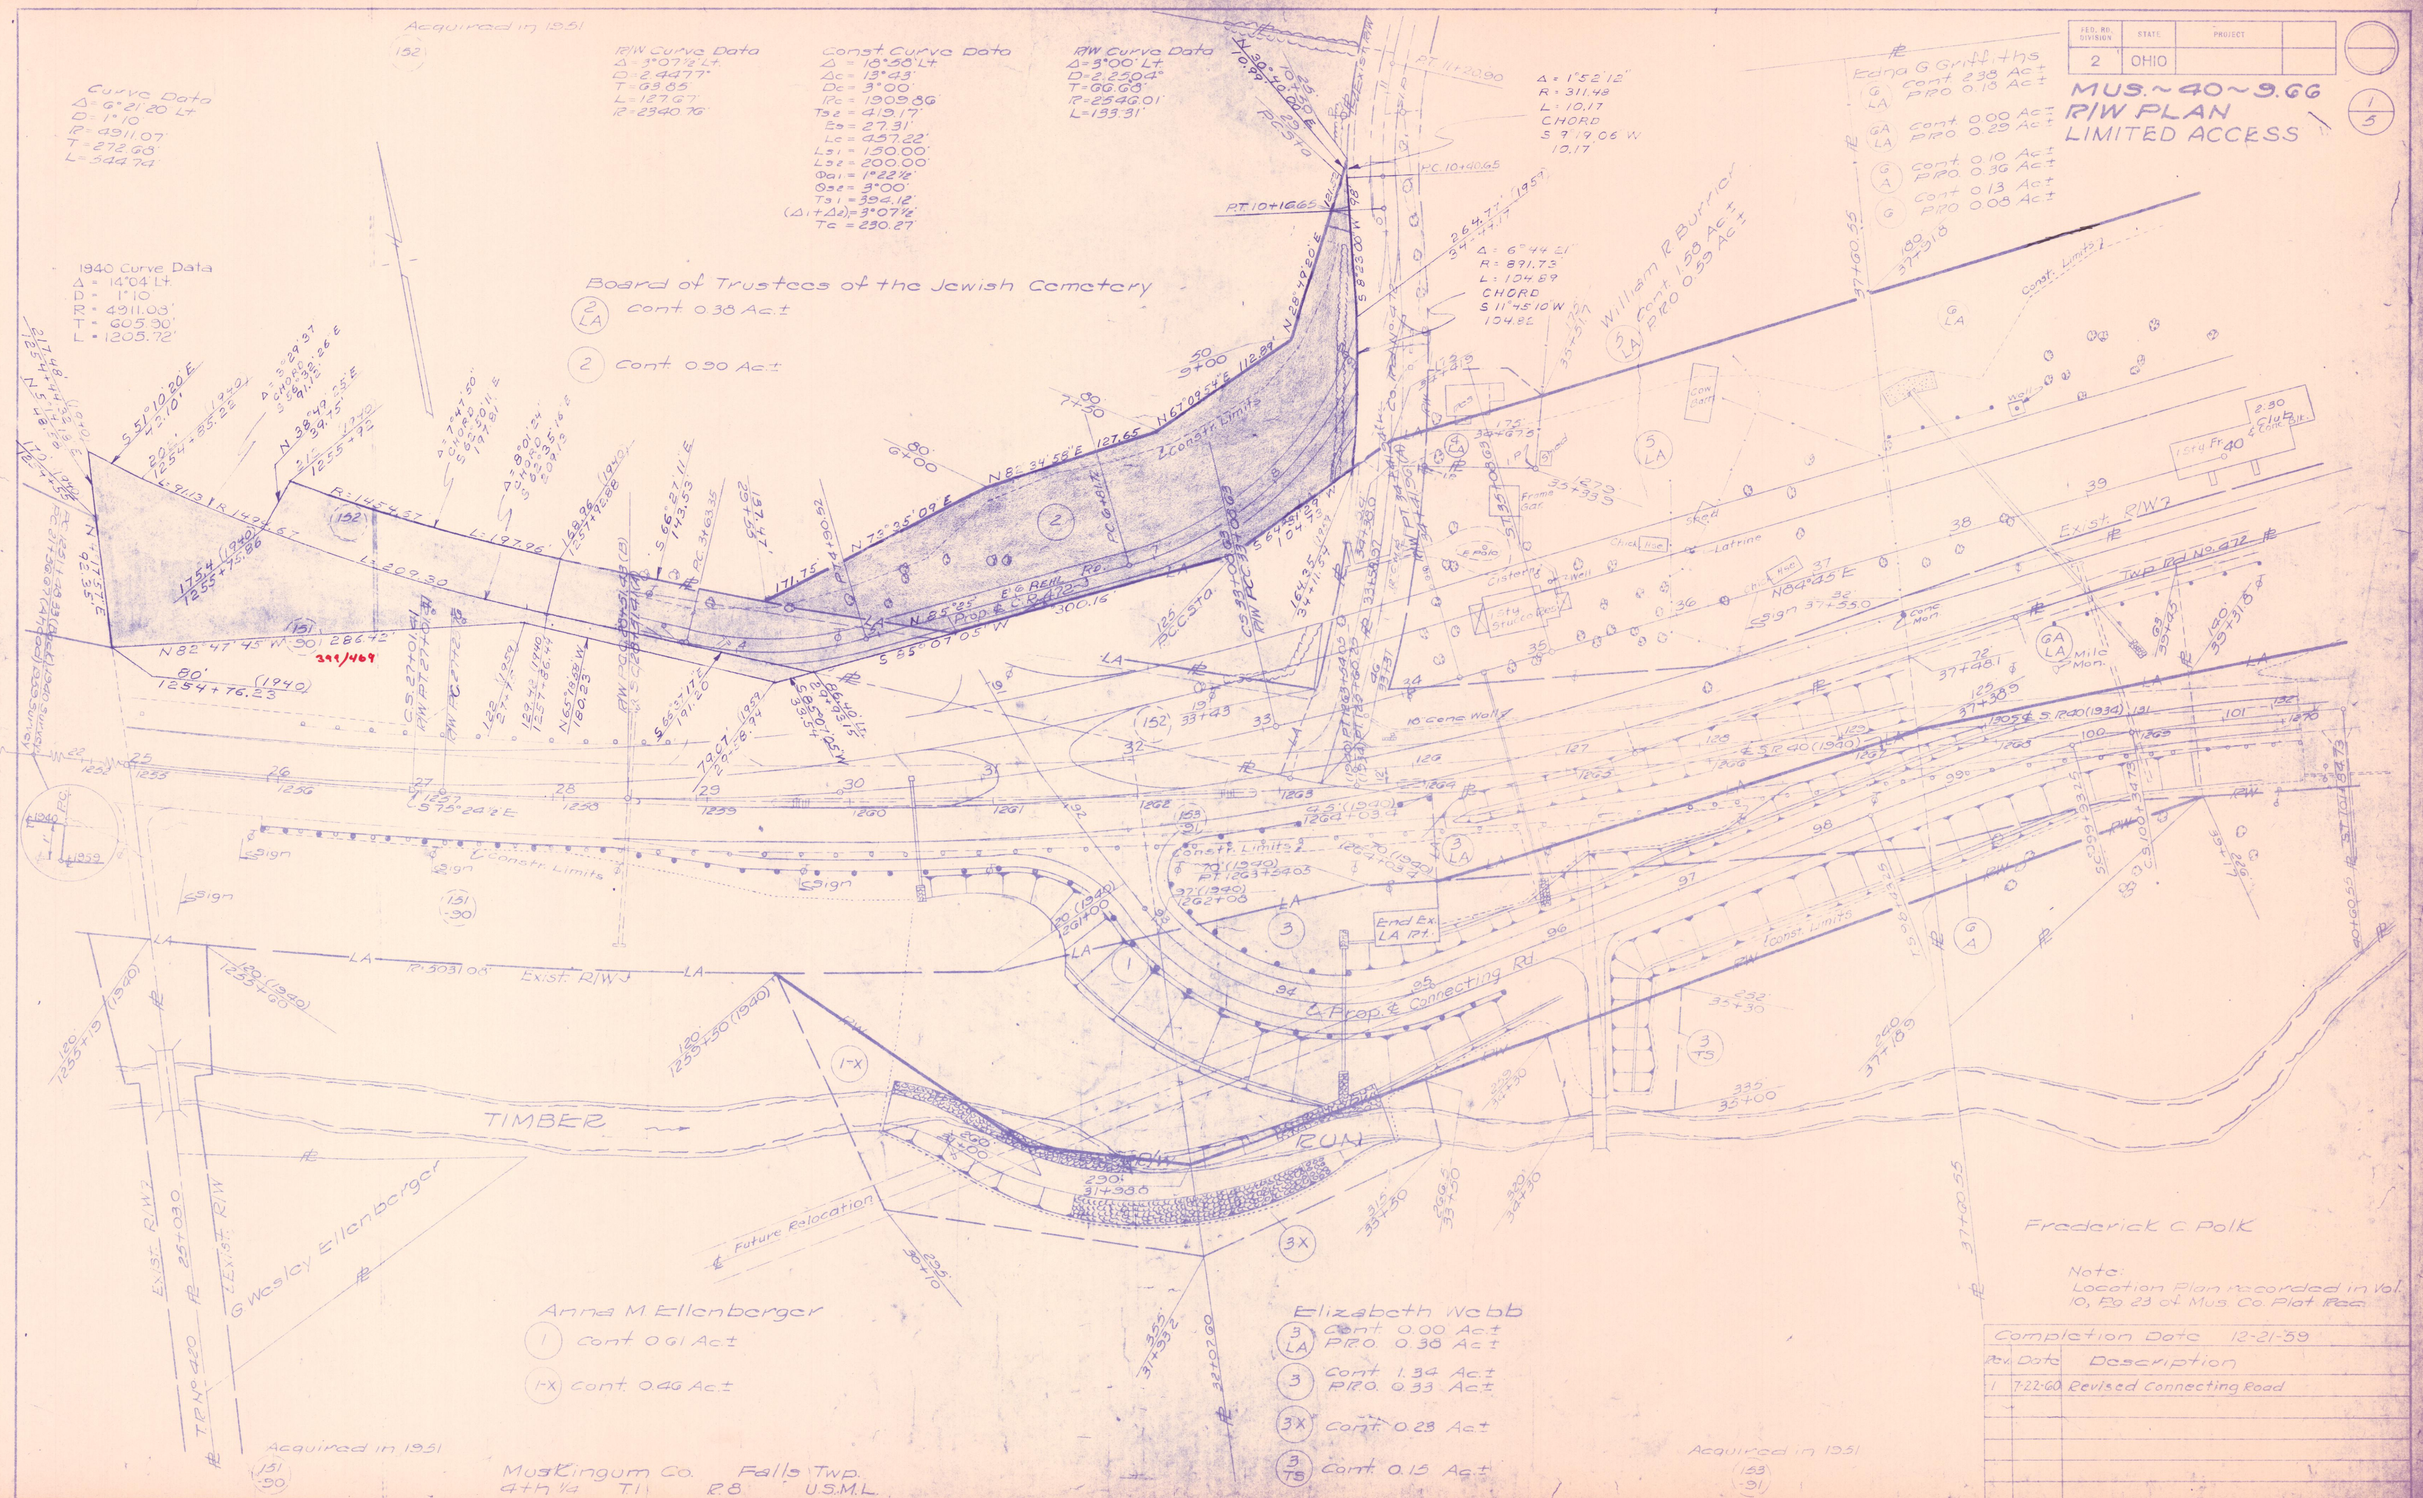
1/5