FED. RD. DIVISION	STATE	PROJECT	
2	OHIO		

29
78

MUSKINGUM COUNTY
TOWNSHIP ROAD-47
COUNTY ROAD-60

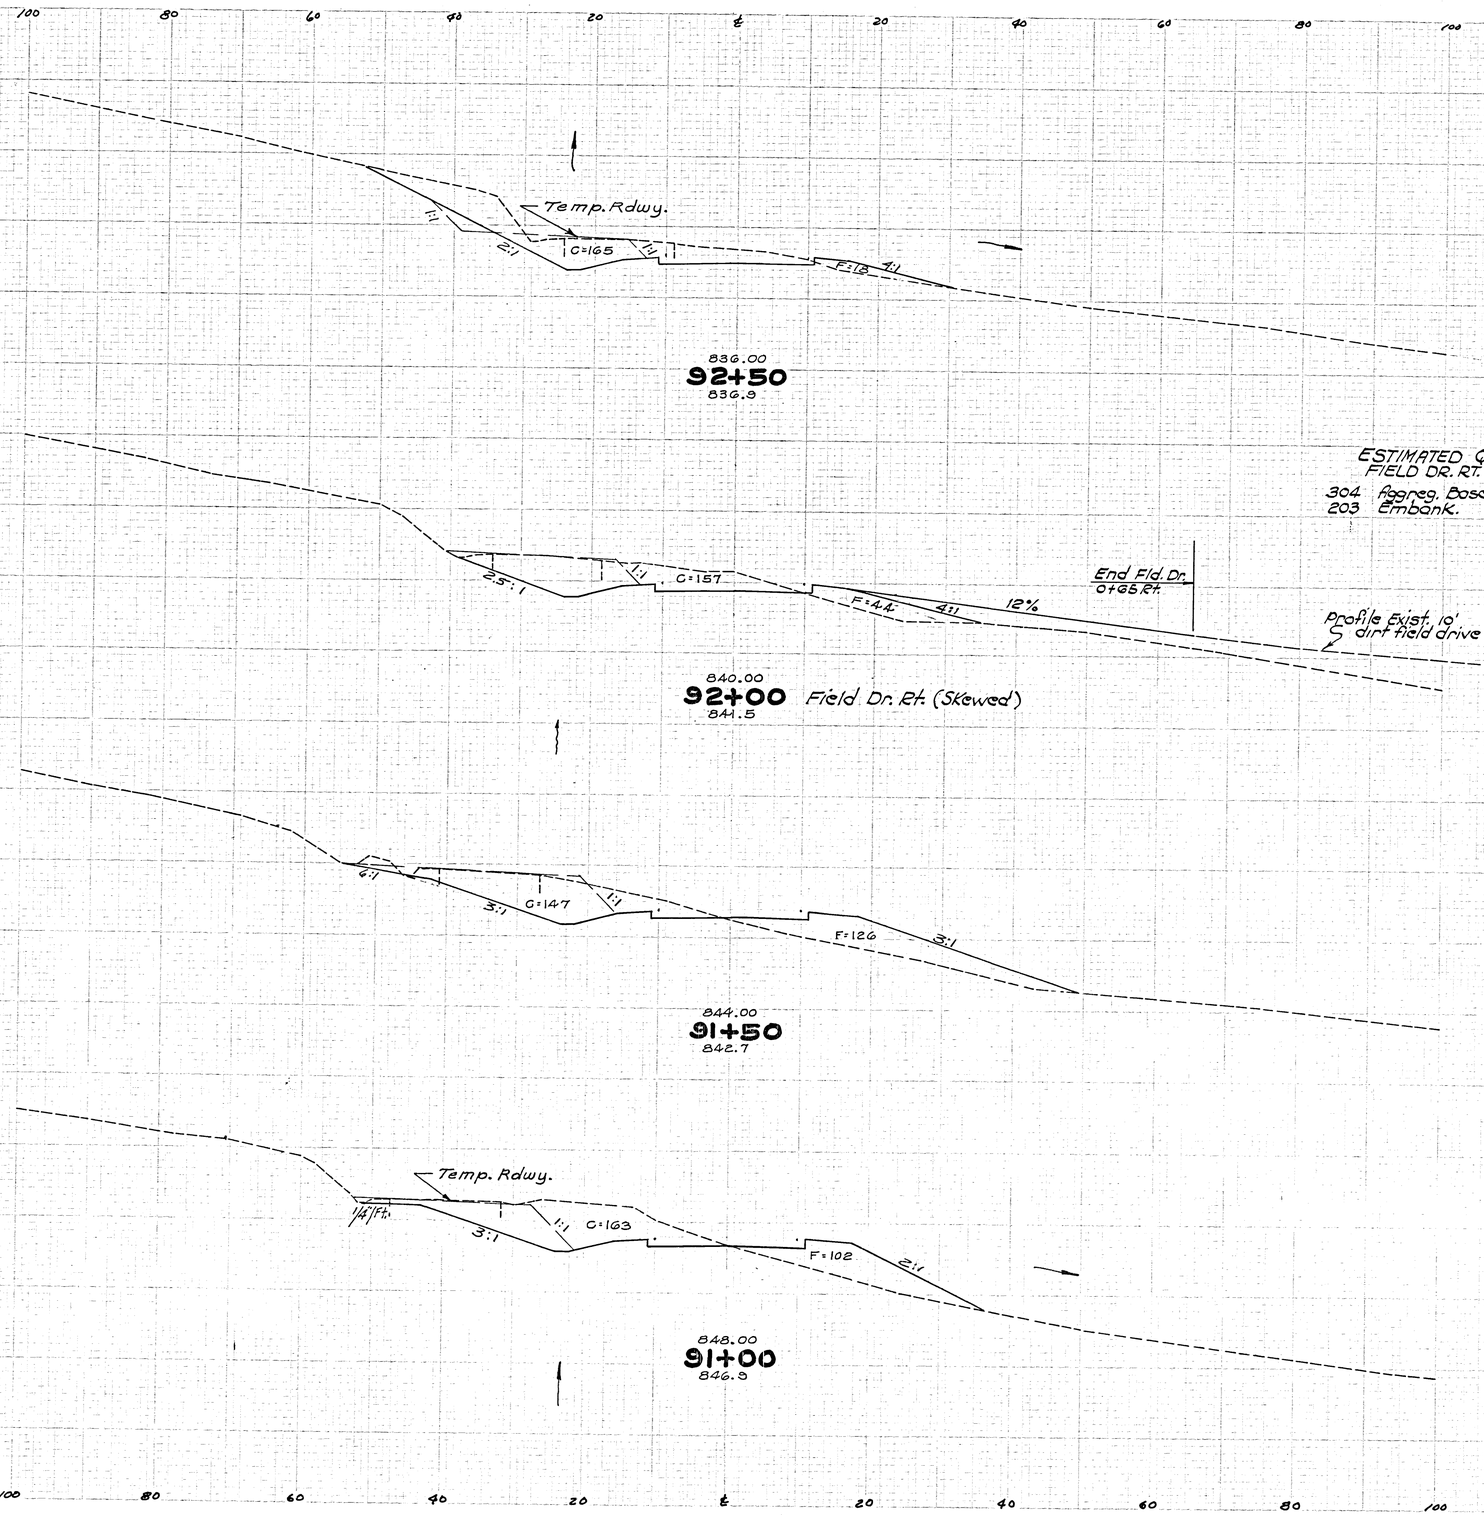

ESTIMATED QUANTITIES
FIELD DR. RT. STA. 92+00

304	Aggreg. Base	15 Cu.Yds.
203	Embank.	7 Cu.Yds.

	AREA CUT	AREA FILL	VOLUME CUT	VOLUME FILL
	165	18		
			7	
	298	57		
	157	44		
	281	157		
	147	126		
	287	211		
	103	102		
	375	160		

91+00 ~ 92+50