F.A.P. NO.	STATE	PROJECT	
2	OHIO		

39
78

MUSKINGUM COUNTY
TOWNSHIP ROAD-47
COUNTY ROAD-60

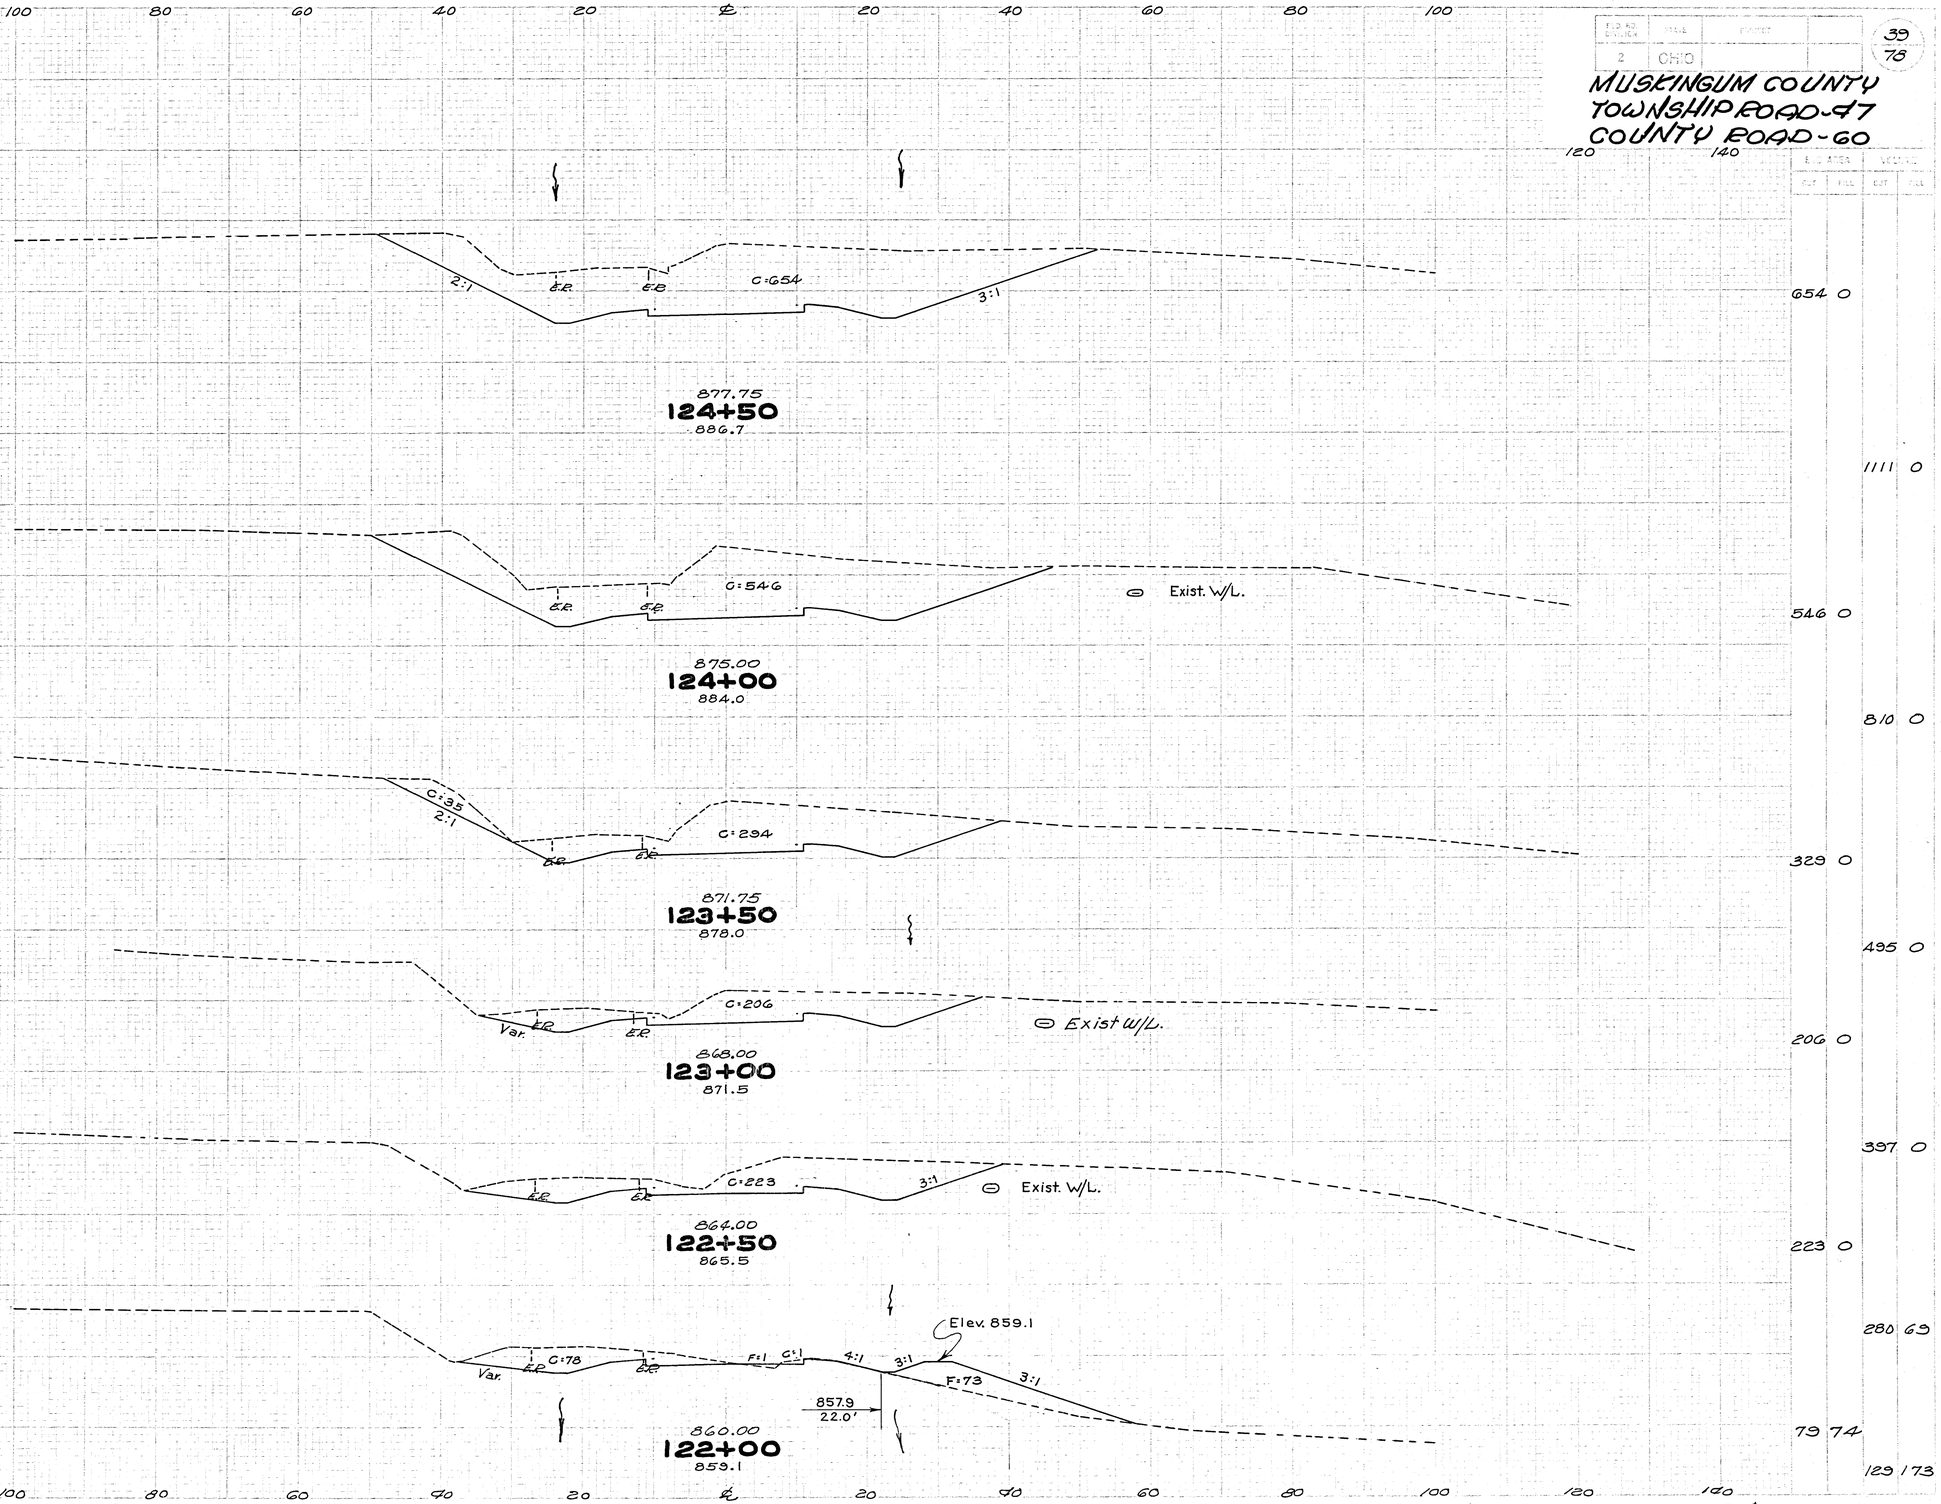

122+00 - 124+50