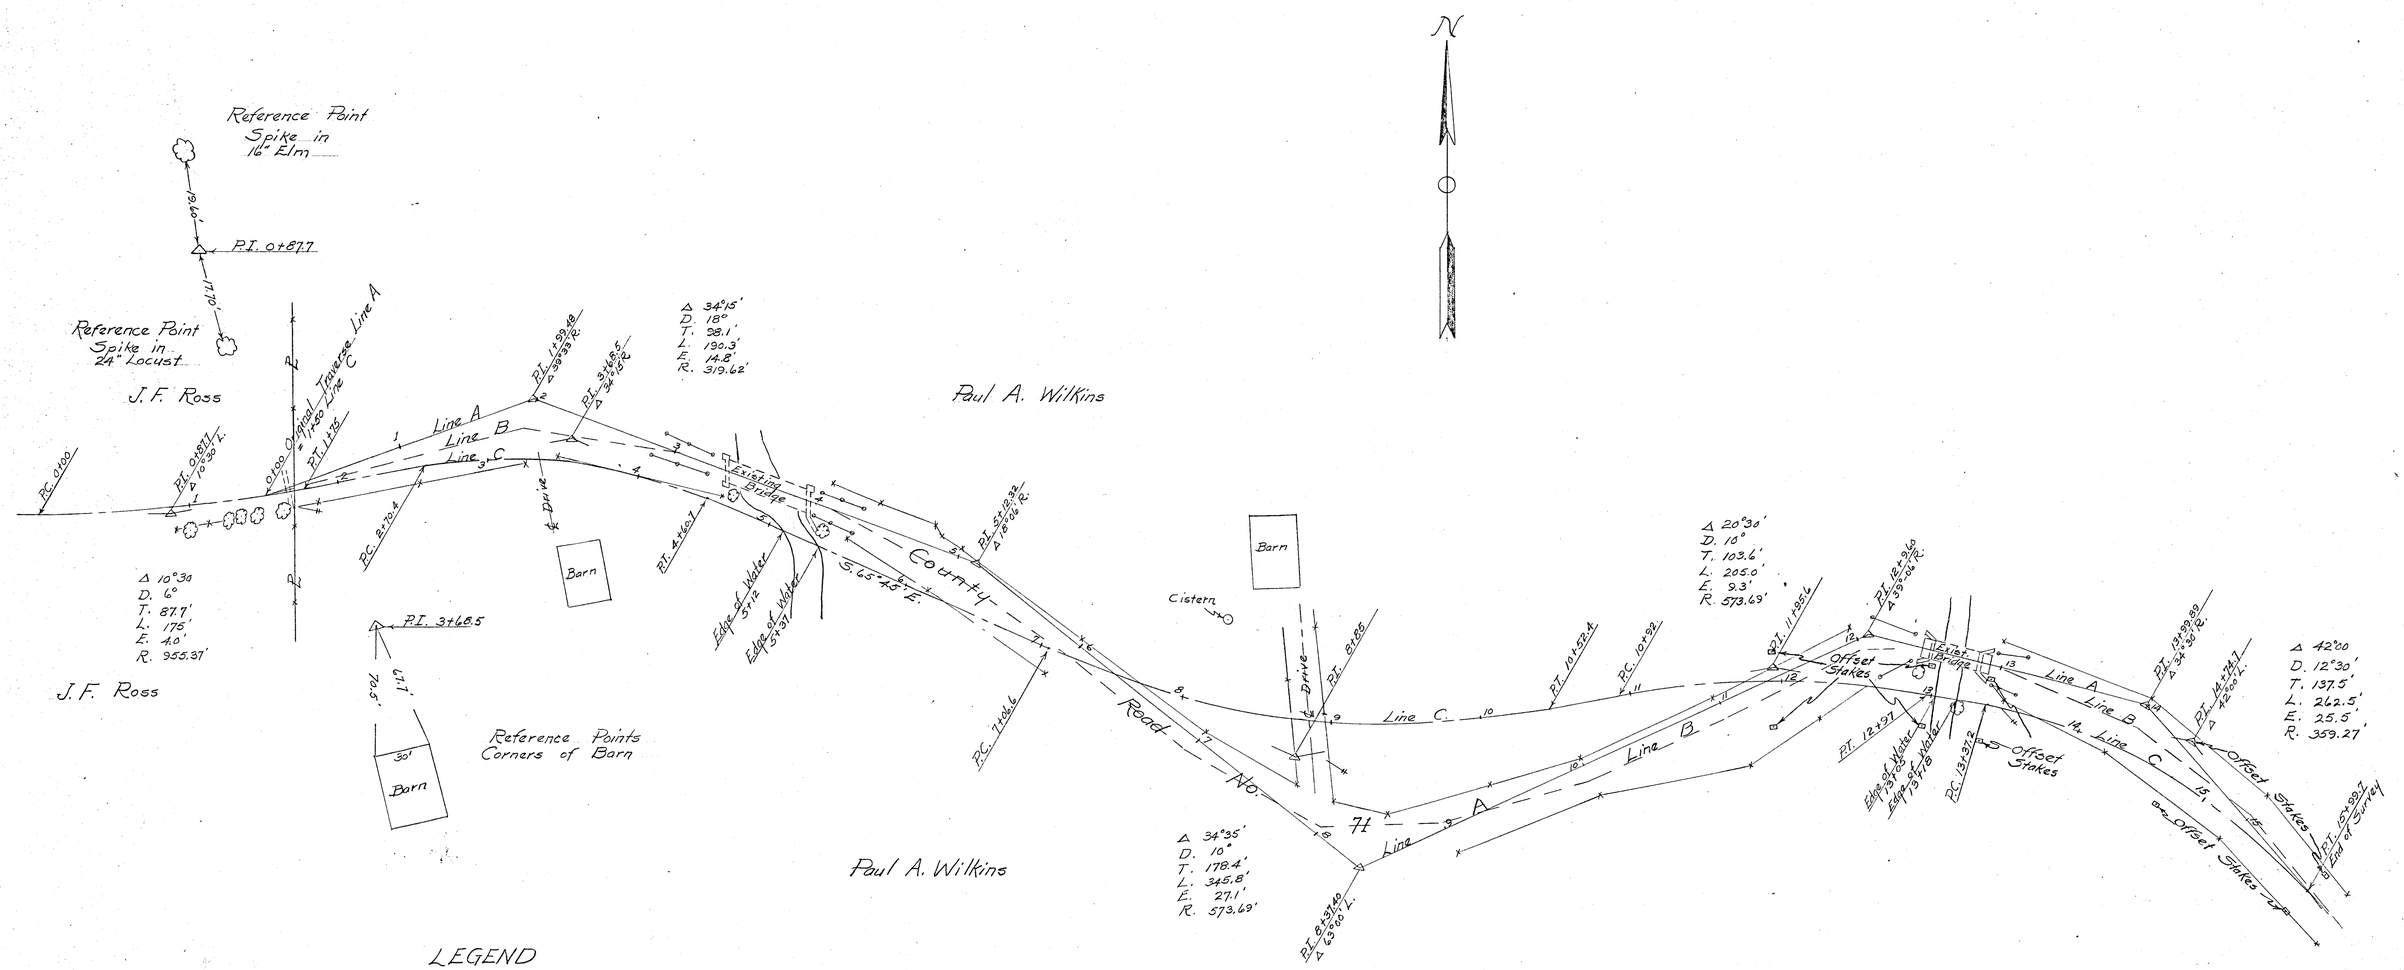

LEGEND

Line A Original Survey Traverse Line ————————

Line B Existing Center Line of Road — — — — — —

Line C Proposed Center Line ——— - ———

COUNTY ROAD NO. 71

SPRINGFIELD TWP., MUSKINGUM COUNTY, OHIO

ROBERT B. PINNICK

ROOM 307 RICHARDS BLDG.

SURVEYOR ZANESVILLE, O.

Surveyed by R.B.P.	Date June 5, 1952
Drawn by K.C.M.	Scale 1" = 50'
Checked by	File No.
Sheet 1	

C-71 X-12