FHWA REGION	STATE	PROJECT	
5	OHIO		

10
55

MUSKINGUM COUNTY
MUS - 719

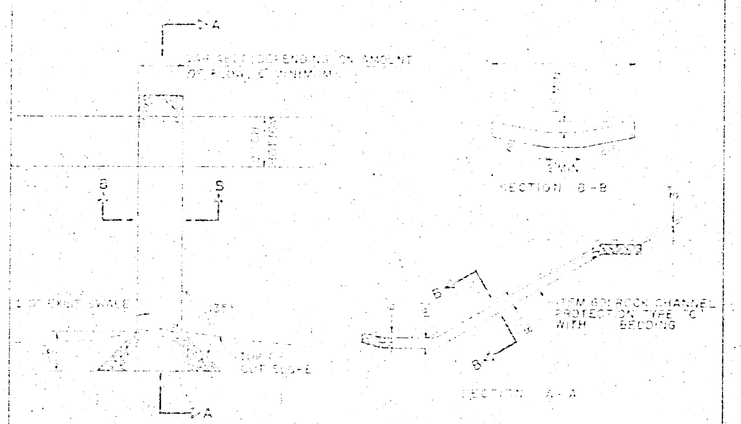

TYPICAL SWALE INTERCEPTION DETAILS

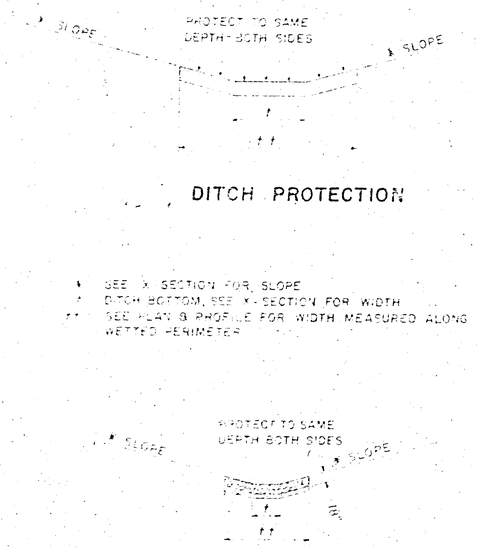

ROCK CHANNEL PROTECTION (FOR DITCHES)

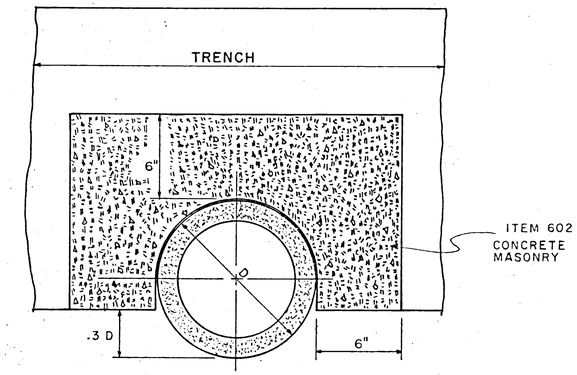

CONCRETE PIPE ENCASEMENT DETAIL

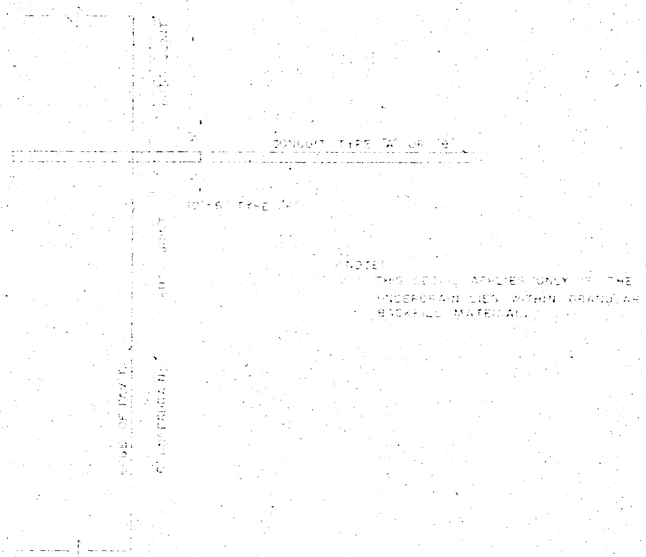

UNDERDRAIN CROSSOVER DETAIL "B"

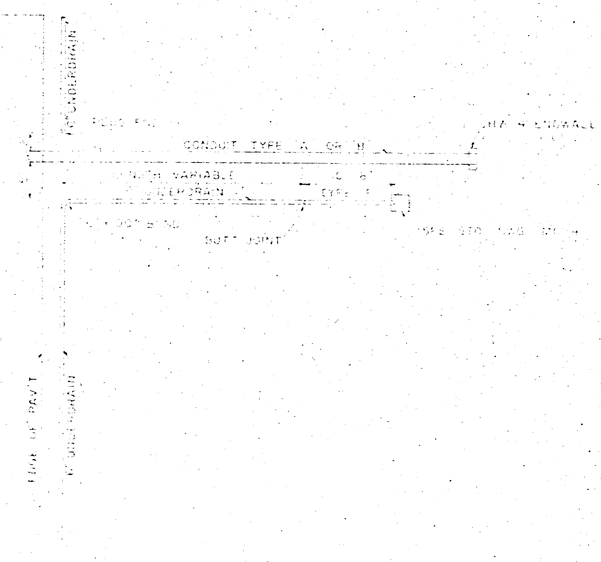

UNDERDRAIN OUTLET DETAIL "A"