TE-127
1900 3-71

SOIL PROFILE
MUSKINGUM COUNTY
MUS-CO. RD. 719
OHIO STATE HIGHWAY TESTING LABORATORY
1660 W BROAD ST COLUMBUS, OHIO 43223

58 — 3/7

REVISED 6/16/76
REVISED 2/23/87
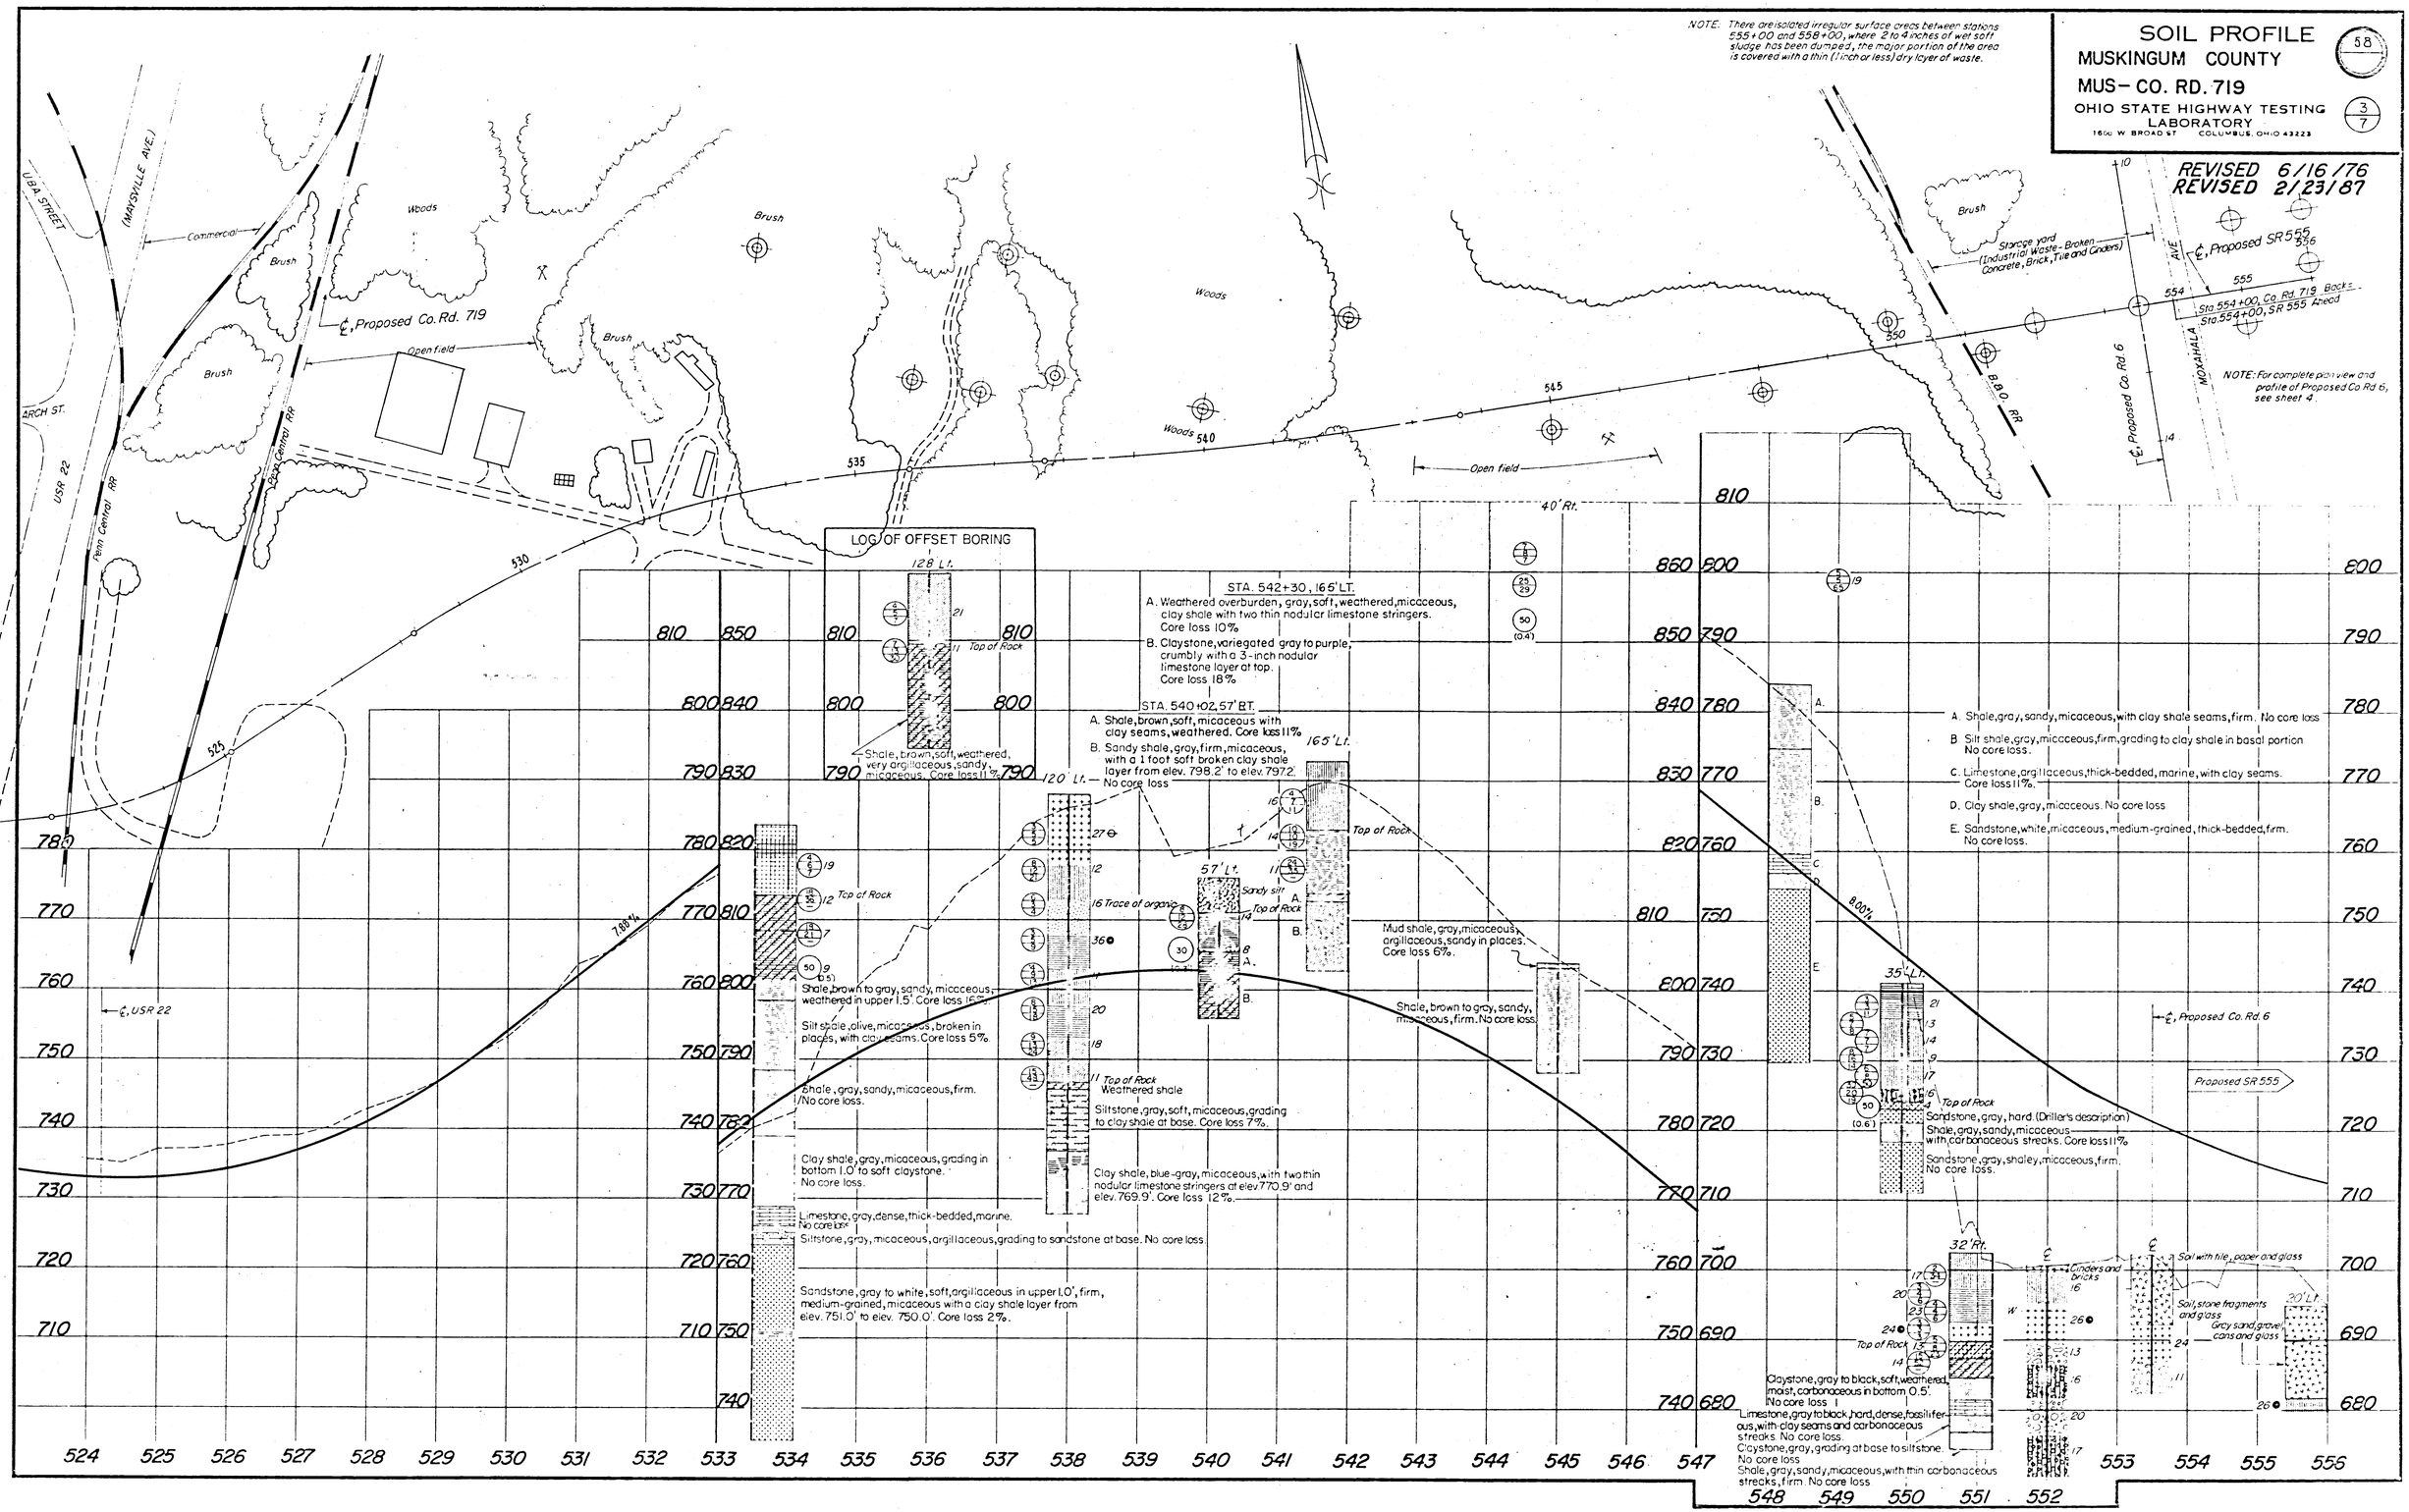
NOTE: There are isolated irregular surface areas between stations 555+00 and 558+00, where 2 to 4 inches of wet soft sludge has been dumped, the major portion of the area is covered with a thin (1 inch or less) dry layer of waste.