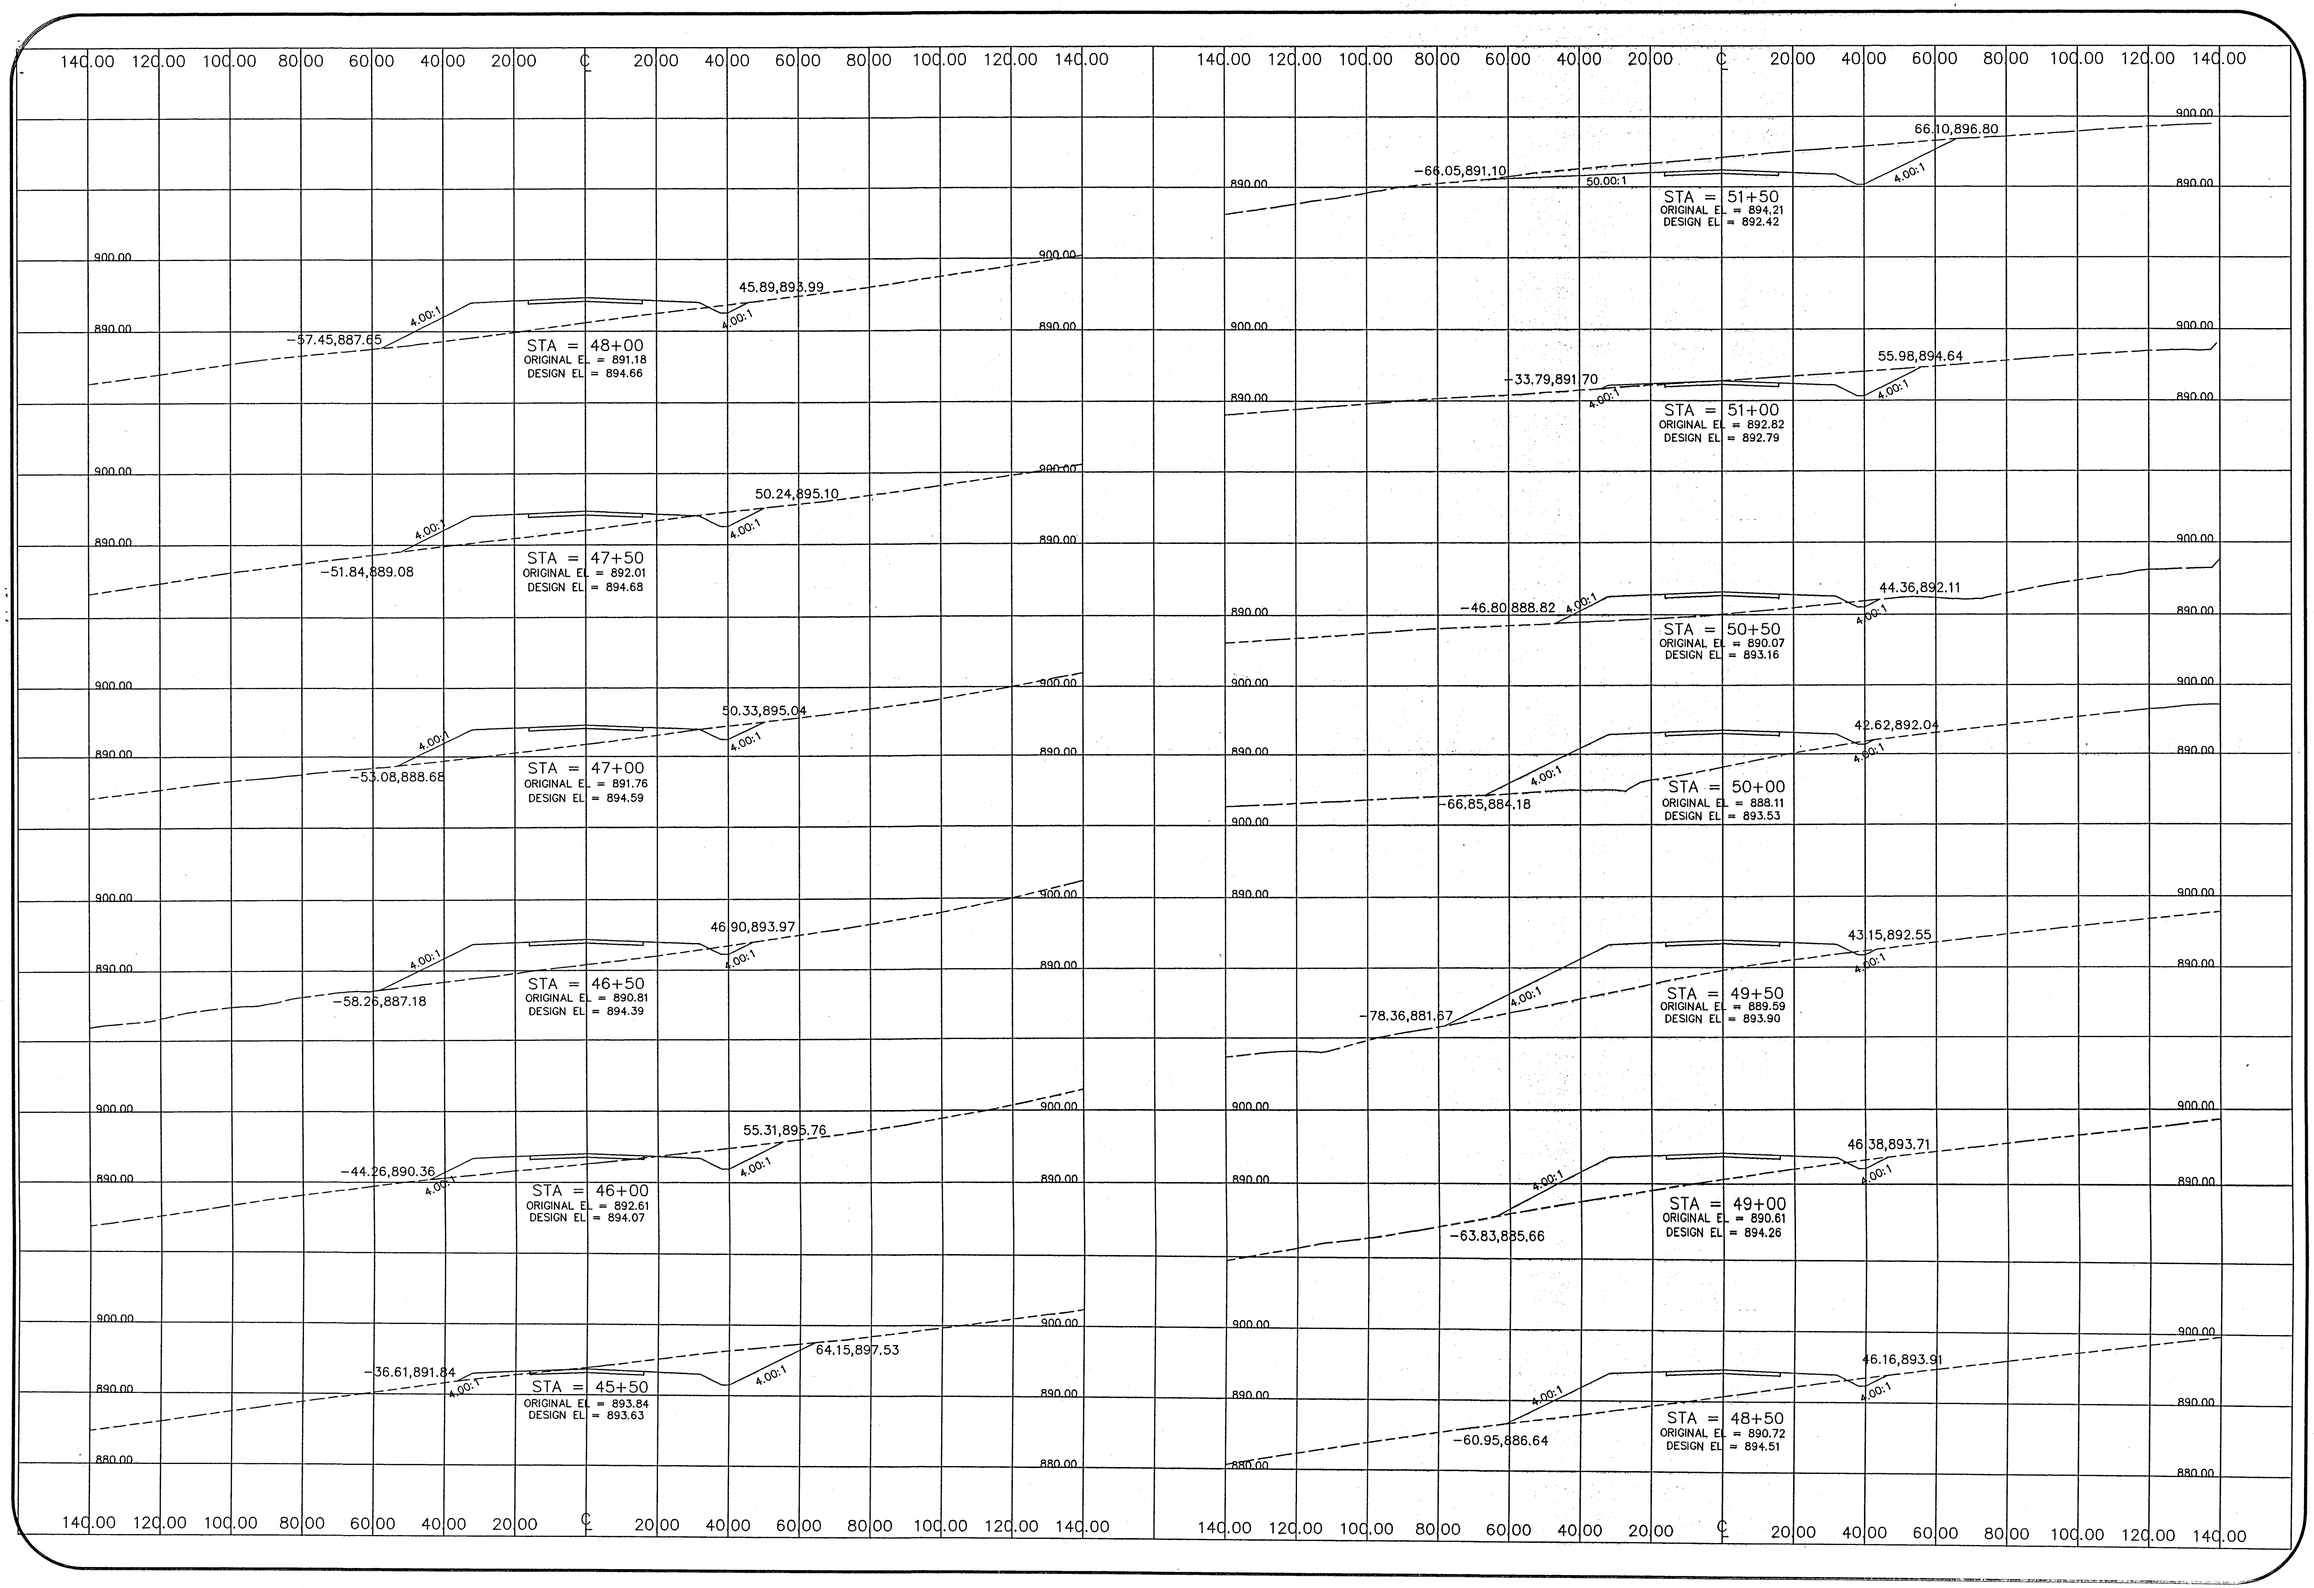

W. J. BIEDENBACH & ASSOCIATES
SURVEYING & MAPPING
3120 LISA LANE ZANESVILLE, OHIO 43701 614-453-4850

COUNTY ROAD 723
X-SECTIONS
STATION 42+50 ~ 52+00

DRAWN BY:	CHECKED BY:	FILENAME: D:\4241\4241X
AJS 03/10/98	WJB 03/16/98	PLOT DATE: 03/16/98
INITIAL - DATE		REVISIONS

SHEET NO.
X-8

SCALES:
1"=20' HORIZONTAL
1"=10' VERTICAL