CORPS OF ENGINEERS

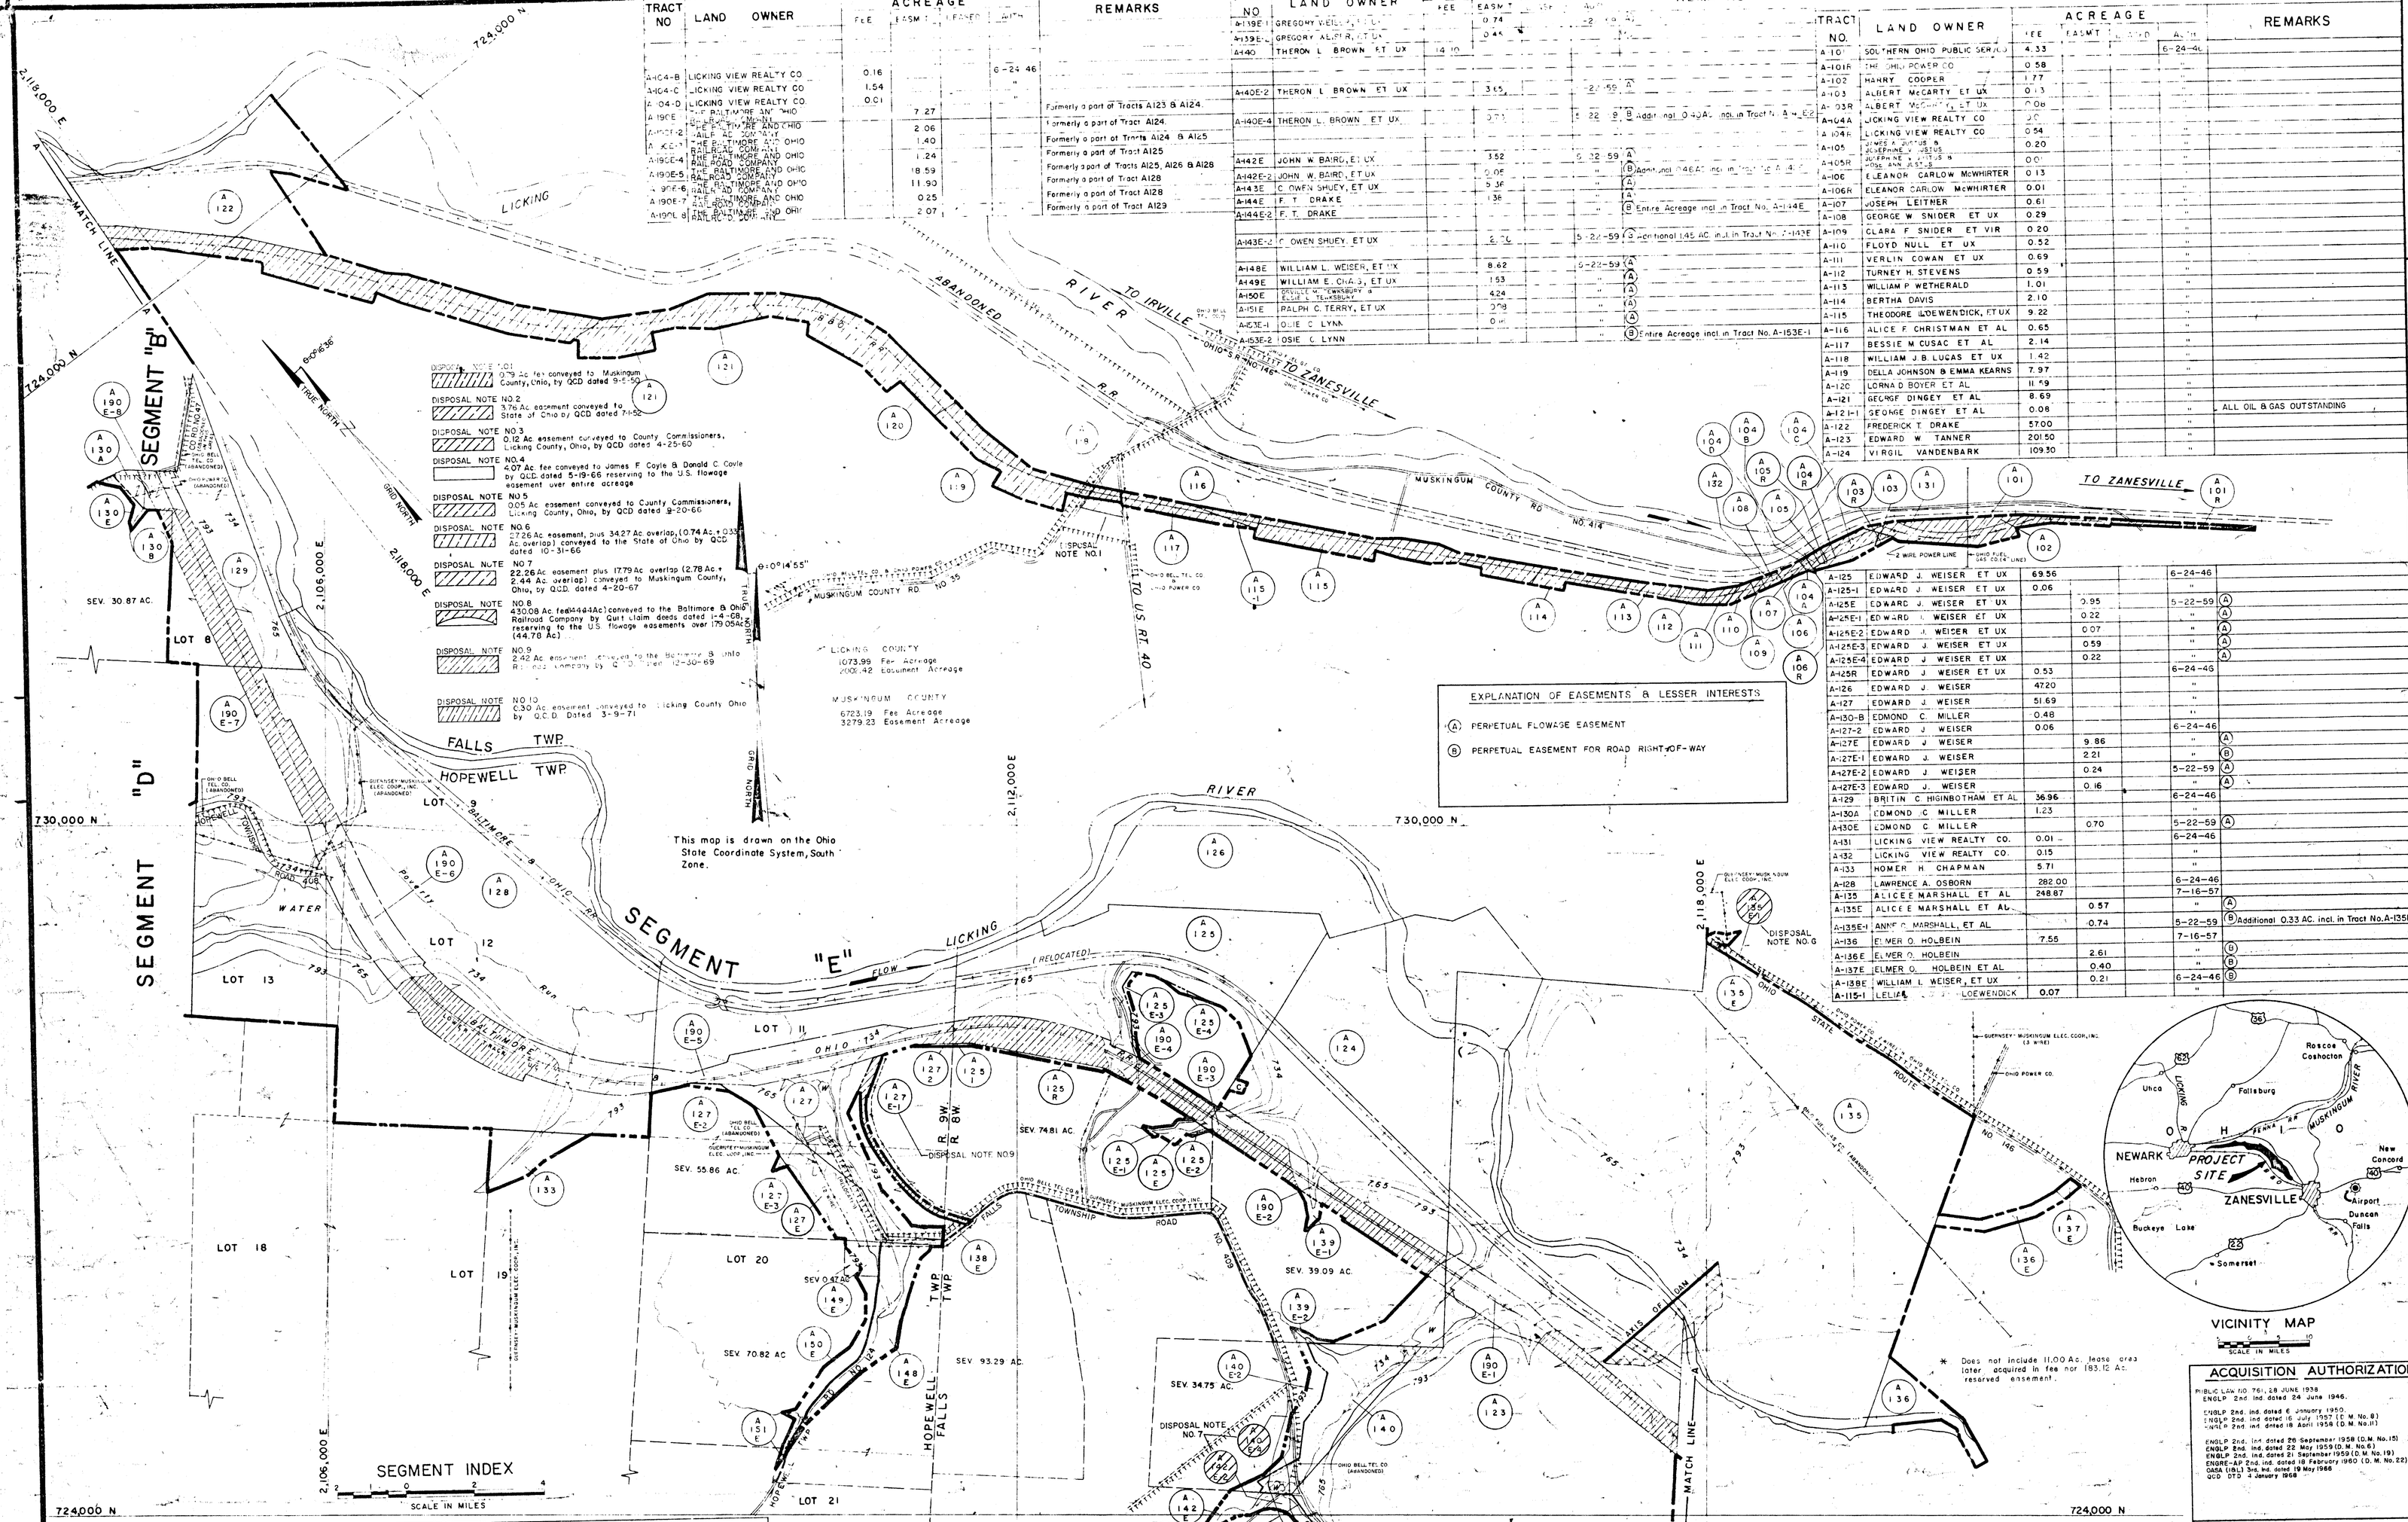

DISPOSAL NOTE NO. 1 — 0.79 Ac. fee conveyed to Muskingum County, Ohio, by QCD dated 9-5-59

DISPOSAL NOTE NO. 2 — 3.76 Ac. easement conveyed to State of Ohio by QCD dated 7-5-52

DISPOSAL NOTE NO. 3 — 0.12 Ac. easement conveyed to County Commissioners, Licking County, Ohio, by QCD dated 4-23-60

DISPOSAL NOTE NO. 4 — 4.07 Ac. fee conveyed to James F. Coyle & Donald C. Coyle by QCD dated 5-19-66 reserving to the U.S. flowage easement over entire acreage

DISPOSAL NOTE NO. 5 — 0.05 Ac. easement conveyed to County Commissioners, Licking County, Ohio, by QCD dated 9-20-66

DISPOSAL NOTE NO. 6 — 27.26 Ac. easement, plus 34.27 Ac. overlap, (0.74 Ac. + 0.33 Ac. overlap) conveyed to the State of Ohio by QCD dated 10-31-66

DISPOSAL NOTE NO. 7 — 22.26 Ac. easement plus 17.79 Ac. overlap (2.78 Ac. + 2.44 Ac. overlap) conveyed to Muskingum County, Ohio, by QCD dated 4-20-67

DISPOSAL NOTE NO. 8 — 43.08 Ac. fee (44.44 Ac.) conveyed to the Baltimore & Ohio Railroad Company by Quit claim deeds dated 1-4-08, reserving to the U.S. flowage easements over 179.05 Ac. (44.78 Ac.)

DISPOSAL NOTE NO. 9 — 2.42 Ac. easement conveyed to the Baltimore & Ohio Railroad Company by QCD dated 12-30-69

DISPOSAL NOTE NO. 10 — 0.30 Ac. easement conveyed to Licking County, Ohio by QCD dated 3-9-71

TRACT REGISTER OF ACQUISITION AFTER 1 JAN. 1943

TRACT NO	LAND OWNER	ACREAGE FEE	ACREAGE EASMT	ACREAGE LESSER INT	ACREAGE AUTH	REMARKS
A-104C-4	LICKING VIEW REALTY CO	0.16			6-24-46	
A-104C-6	LICKING VIEW REALTY CO	1.54			"	
A-104D	LICKING VIEW REALTY CO.	0.01			"	
A-190E	THE BALTIMORE AND OHIO RAILROAD COMPANY		7.27		"	Formerly a part of Tracts A123 & A124.
A-190E-1	THE BALTIMORE AND OHIO RAILROAD COMPANY		2.06		"	Formerly a part of Tract A124.
A-190E-2	THE BALTIMORE AND OHIO RAILROAD COMPANY		1.40		"	Formerly a part of Tracts A124 & A125
A-190E-3	THE BALTIMORE AND OHIO RAILROAD COMPANY		1.24		"	Formerly a part of Tract A125
A-190E-5	THE BALTIMORE AND OHIO RAILROAD COMPANY		18.59		"	Formerly a part of Tracts A125, A126 & A128
A-190E-6	THE BALTIMORE AND OHIO RAILROAD COMPANY		11.90		"	Formerly a part of Tract A128
A-190E-7	THE BALTIMORE AND OHIO RAILROAD COMPANY		0.25		"	Formerly a part of Tract A128
A-190E-8	THE BALTIMORE AND OHIO RAILROAD COMPANY		2.07		"	Formerly a part of Tract A129
A-139E	GREGORY WELLS, ET UX		0.74		2-10-61	
A-139E-1	GREGORY WELLS, ET UX		0.45		"	
A-140	THERON L. BROWN, ET UX	14.10				
A-140E-2	THERON L. BROWN, ET UX		3.65		2-25-59 (A)	
A-140E-4	THERON L. BROWN, ET UX		3.75		5-22-59 (B)	Additional 0.40 AC. incl. in Tracts A-140E-2
A-142E	JOHN W. BAIRD, ET UX		3.52		5-12-59 (A)	
A-142E-2	JOHN W. BAIRD, ET UX		0.06		" (B)	Additional 0.46 AC. incl. in Tract No. A-142E
A-143E	C. OWEN SHUEY, ET UX		5.38		" (A)	
A-144E	F. T. DRAKE		1.38		" (A)	
A-144E-2	F. T. DRAKE				" (B)	Entire Acreage incl. in Tract No. A-144E
A-143E-2	C. OWEN SHUEY, ET UX		2.76		5-22-59 (B)	Additional 1.45 AC. incl. in Tract No. A-143E
A-148E	WILLIAM L. WEISER, ET UX		8.62		6-22-59 (A)	
A-149E	WILLIAM E. CHAPPS, ET UX		1.53		" (A)	
A-150E	GEORGE W. CROWBURY & ELLA L. TEWKSBURY		4.24		" (A)	
A-151E	RALPH C. TERRY, ET UX		2.98		" (A)	
A-153E-1	OLIE C. LYNN		0.01		" (A)	
A-153E-2	OSIE C. LYNN				" (B)	Entire Acreage incl. in Tract No. A-153E-1
A-10	SOUTHERN OHIO PUBLIC SERVICE	4.33			6-24-46	
A-101R	THE OHIO POWER CO	0.58			"	
A-102	HARRY COOPER	1.77			"	
A-103	ALBERT McCARTY, ET UX	0.13			"	
A-103R	ALBERT McCARTY, ET UX	0.06			"	
A-104A	LICKING VIEW REALTY CO	2.0			"	
A-104B	LICKING VIEW REALTY CO	0.54			"	
A-105	JOSEPHINE V. JESUS & JOSEPHINE V. JESUS & ANNE ANN JESUS	0.20			"	
A-105R	JOSEPHINE V. JESUS & JOSEPHINE V. JESUS & ANNE ANN JESUS	0.01			"	
A-106	ELEANOR CARLOW McWHIRTER	0.13			"	
A-106R	ELEANOR CARLOW McWHIRTER	0.01			"	
A-107	JOSEPH LEITNER	0.61			"	
A-108	GEORGE W. SNIDER, ET UX	0.29			"	
A-109	CLARA F. SNIDER, ET VIR	0.20			"	
A-110	FLOYD NULL, ET UX	0.52			"	
A-111	VERLIN COWAN, ET UX	0.69			"	
A-112	TURNEY H. STEVENS	0.59			"	
A-113	WILLIAM P. WETHERALD	1.01			"	
A-114	BERTHA DAVIS	2.10			"	
A-115	THEODORE LOEWENDICK, ET UX	9.22			"	
A-116	ALICE F. CHRISTMAN, ET AL	0.65			"	
A-117	BESSIE M. CUSAC, ET AL	2.14			"	
A-118	WILLIAM J. & LUCAS, ET UX	1.42			"	
A-119	DELLA JOHNSON & EMMA KEARNS	7.97			"	
A-120	LORNA D. BOYER, ET AL	11.49			"	
A-121	GEORGE DINGEY, ET AL	8.69			"	
A-121-1	GEORGE DINGEY, ET AL	0.08			"	ALL OIL & GAS OUTSTANDING
A-122	FREDERICK T. DRAKE	57.00			"	
A-123	EDWARD W. TANNER	201.50			"	
A-124	VIRGIL VANDENBARK	109.30			"	
A-125	EDWARD J. WEISER, ET UX	69.36			6-24-46	
A-125-1	EDWARD J. WEISER, ET UX	0.06			"	
A-125E	EDWARD J. WEISER, ET UX		0.95		5-22-59 (A)	
A-125E-1	EDWARD J. WEISER, ET UX		0.22		" (A)	
A-125E-2	EDWARD J. WEISER, ET UX		0.07		" (A)	
A-125E-3	EDWARD J. WEISER, ET UX		0.59		" (A)	
A-125E-4	EDWARD J. WEISER, ET UX		0.22		" (A)	
A-125R	EDWARD J. WEISER, ET UX	0.53			6-24-46	
A-126	EDWARD J. WEISER	47.20			"	
A-127	EDWARD J. WEISER	51.69			"	
A-130-B	EDMOND C. MILLER	0.48			"	
A-127-2	EDWARD J. WEISER	0.06			6-24-46	
A-127E	EDWARD J. WEISER		9.86		" (A)	
A-127E-1	EDWARD J. WEISER		2.21		" (B)	
A-127E-2	EDWARD J. WEISER		0.24		5-22-59 (B)	
A-127E-3	EDWARD J. WEISER		0.16		" (A)	
A-129	BRITIN C. HIGINBOTHAM, ET AL	36.96			6-24-46	
A-130A	EDMOND C. MILLER	1.23			"	
A-130E	EDMOND C. MILLER		0.70		5-22-59 (A)	
A-131	LICKING VIEW REALTY CO.	0.01			6-24-46	
A-132	LICKING VIEW REALTY CO.	0.15			"	
A-133	HOMER H. CHAPMAN	5.71			"	
A-128	LAWRENCE A. OSBORN	282.00			6-24-46	
A-135	ALICE E. MARSHALL, ET AL	248.87			7-16-57	
A-135E	ALICE E. MARSHALL, ET AL		0.57		" (A)	
A-135E-1	ANNE P. MARSHALL, ET AL		0.74		5-22-59 (B)	Additional 0.33 AC. incl. in Tract No. A-135E
A-136	ELMER O. HOLBEIN	7.55			7-16-57	
A-136E	ELMER O. HOLBEIN		2.61		" (D)	
A-137E	ELMER O. HOLBEIN, ET AL		0.40		" (B)	
A-138E	WILLIAM L. WEISER, ET UX		0.21		6-24-46 (B)	
A-115-1	LELIA E. LOEWENDICK	0.07			"	

* Does not include 11.00 Ac. lease area later acquired in fee nor 183.12 Ac. reserved easement.

ACQUISITION AUTHORIZATION

PUBLIC LAW NO. 761, 28 JUNE 1938
ENGLP 2nd Ind. dated 24 June 1946.

ENGLP 2nd. ind. dated 6 January 1950
ENGLP 2nd. ind. dated 16 July 1957 (D.M. No. 8)
ENGLP 2nd. ind. dated 18 April 1958 (D.M. No. 11)

ENGLP 2nd. ind. dated 26 September 1958 (D.M. No. 15)
ENGLP 2nd. ind. dated 22 May 1959 (D.M. No. 6)
ENGLP 2nd. ind. dated 21 September 1959 (D.M. No. 19)
ENGRE-AP 2nd. ind. dated 18 February 1960 (D.M. No. 22).
OASA (I&L) 3rd. ind. dated 19 May 1966
QCD DTD 4 January 1968

NOTE:
The boundary of this segment was compiled from deed descriptions, and aerial surveys.

NOTE:
Mapping of the land depicted on this sheet was performed by Aero Service Corporation, 210 East Courtland Street, Philadelphia, 20, Pa., under Contract No. DA-46-022-CIVENG-58-49.

M	4-9-71	Final Audit	J.L.H.
M	MICROFILMED	DATE	REVISIONS	BY

FINAL

PROJECT MAP

DEPT. OF THE ARMY
USING SERVICE CORPS OF ENGINEERS

LOCATION OF PROJECT

STATE OHIO
COUNTY MUSKINGUM & LICKING
DIVISION OHIO RIVER
DISTRICT HUNTINGTON
ARMY AREA SECOND
13 MILES W. OF ZANESVILLE
15 MILES E. OF NEWARK

TRANSPORTATION FACILITIES

RAILROADS BALTIMORE & OHIO, & PENNA.
STATE ROADS ROUTE NOS. 146, 586, & 16.
FEDERAL ROADS NONE
AIR LINES LAKE CENTRAL

ACQUISITION

TOTAL ACRES ACQUIRED * 13,434.06
FEE 8,232.12
PUBLIC DOMAIN { PERM. WITHDRAWAL / TEMP. WITHDRAWAL
USE PERMIT
TRANSFER
LEASE 16.21
LESSER INTERESTS { Eas. 5,196.73
EAS. RES. IN FEE DISP. 183.12

DISPOSAL

TOTAL ACRES DISPOSED OF 355.23
SOLD EAS. 256.17 FEE 434.94
PUBLIC DOMAIN { PERM. WITHDRAWAL / TEMP. WITHDRAWAL
USE PERMIT
TRANSFERRED
LEASES TERMINATED 16.21
LESSER INTERESTS TERM. 42.03
REASSIGNED
OTHER

LEGEND

EXCEPT FOR THE SPECIAL SYMBOLS SHOWN BELOW SYMBOLS ARE STANDARD IN ARMY MAP SERVICE TECHNICAL MANUAL NO. 23.

RESERVATION LINE
RESERVATION LINE (Actual Survey)
TRACT BOUNDARY LINE
TRACT NUMBER (A 11-30 E)
CONTOUR LINE (734)
DISPOSAL
INTERIOR FEE TAKING LINE

SEGMENT "A"

U.S. ARMY ENGINEER DISTRICT, HUNTINGTON
CORPS OF ENGINEERS
OHIO RIVER DIVISION

DRAWN BY: G. GOMOLKA
TRACED BY: P. MORELLI
CHECKED BY: G. GOMOLKA
SUBMITTED BY: J. M. Lopeolone
CHIEF, ACQUISITION BR.
RECOMMENDED BY:

REAL ESTATE

DILLON LAKE
LICKING RIVER

APPROVED BY: C. Brown / R. Sudhoff
CHIEF, REAL ESTATE DIV. / COL., CORPS OF ENGINEERS, DISTRICT ENGINEER.
DATE NOV. 1958
OFFICE, CHIEF OF ENGINEERS, WASHINGTON 25, D.C.

AUDITED OCE APPROVED 6-30-72
INSTALLATION OR PROJECT NO. HUNT-2-0002

SCALE IN FEET: 600 0 600 1200
SHEET 1 OF 16
DRAWING NO.

03-25-71

ENG FORM 1456-a
25 MAR 57