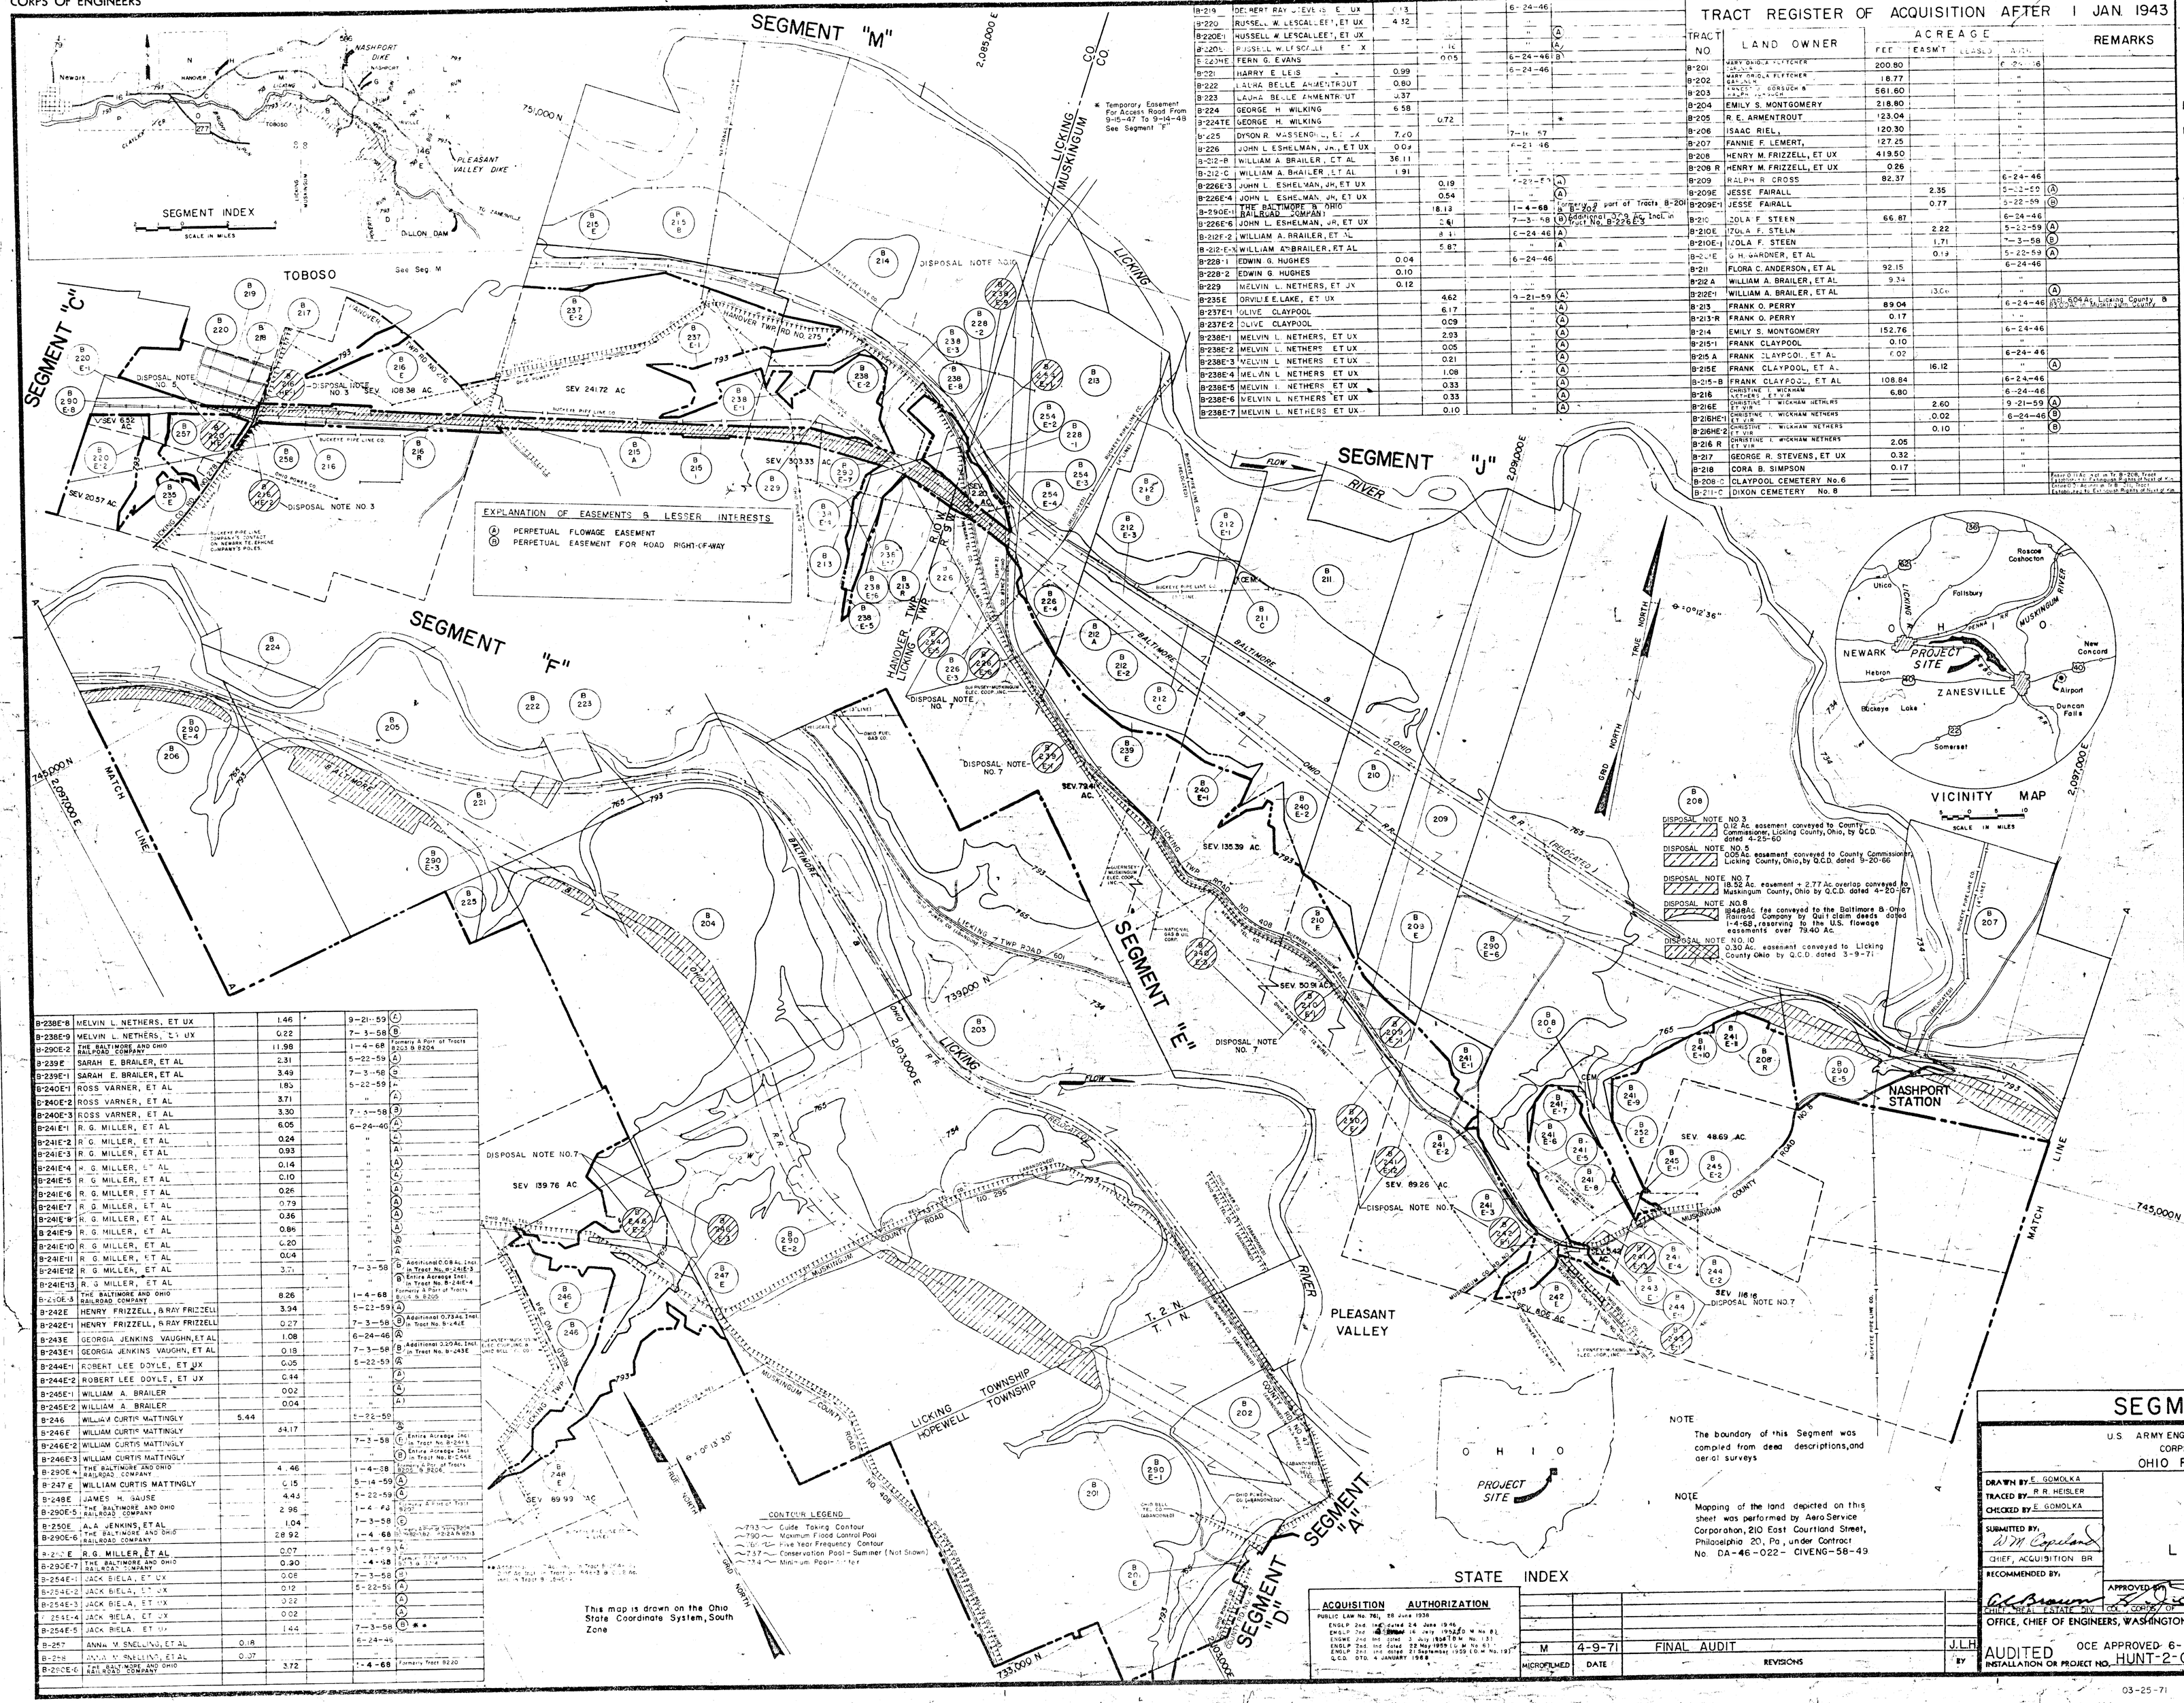

B-219	DELBERT RAY STEVENS, ET UX	0.13			6-24-46	
B-220	RUSSELL W. LESCALLEET, ET UX	4.32			"	(A)
B-220E-1	RUSSELL W. LESCALLEET, ET UX				"	(A)
B-220E-2	RUSSELL W. LESCALLEET, ET UX			0.10	"	(A)
E-220E	FERN G. EVANS			0.05	6-24-46	(B)
B-221	HARRY E. LEWIS	0.99			6-24-46	
B-222	LAURA BELLE ARMENTROUT	0.80			"	
B-223	LAURA BELLE ARMENTROUT	0.37			"	
B-224	GEORGE H. WILKING	6.58			"	
B-224TE	GEORGE H. WILKING		0.72		"	*
B-225	DYSON R. WASSENGREN, ET UX	7.70			7-11-67	
B-226	JOHN L. ESHELMAN, JR., ET UX	0.09			6-21-46	
B-212-B	WILLIAM A. BRAILER, ET AL	36.11			"	
B-212-C	WILLIAM A. BRAILER, ET AL	1.91			"	
B-226E-3	JOHN L. ESHELMAN, JR, ET UX		0.19		1-27-59	(A)
B-226E-4	JOHN L. ESHELMAN, JR, ET UX		0.54		"	(A)
B-290E-1	THE BALTIMORE & OHIO RAILROAD COMPANY		18.13		1-4-68	(B) Formerly a part of Tracts B-201 & B-208 Additional 37.9 Ac. Incl. in Tract No. B-226E-3
B-226E-6	JOHN L. ESHELMAN, JR, ET UX		2.61		7-3-58	(B)
B-212E-2	WILLIAM A. BRAILER, ET AL		8.11		6-24-46	(A)
B-212-E-1	WILLIAM A. BRAILER, ET AL		5.87		"	(A)
B-228-1	EDWIN G. HUGHES	0.04			6-24-46	
B-228-2	EDWIN G. HUGHES	0.10			"	
B-229	MELVIN L. NETHERS, ET UX	0.12			"	
B-235E	ORVILLE E. LAKE, ET UX		4.62		9-21-59	(A)
B-237E-1	OLIVE CLAYPOOL		6.17		"	(A)
B-237E-2	OLIVE CLAYPOOL		0.09		"	(A)
B-238E-1	MELVIN L. NETHERS, ET UX		2.03		"	(A)
B-238E-2	MELVIN L. NETHERS, ET UX		0.05		"	(A)
B-238E-3	MELVIN L. NETHERS, ET UX		0.21		"	(A)
B-238E-4	MELVIN L. NETHERS, ET UX		1.08		"	(A)
B-238E-5	MELVIN L. NETHERS, ET UX		0.33		"	(A)
B-238E-6	MELVIN L. NETHERS, ET UX		0.33		"	(A)
B-238E-7	MELVIN L. NETHERS, ET UX		0.10		"	(A)
B-238E-8	MELVIN L. NETHERS, ET UX		1.46		9-21-59	(A)
B-238E-9	MELVIN L. NETHERS, ET UX		0.22		7-3-58	(B)
B-290E-2	THE BALTIMORE AND OHIO RAILROAD COMPANY		11.98		1-4-68	Formerly A Part of Tracts B203 & B204
B-239E	SARAH E. BRAILER, ET AL		2.31		5-22-59	(A)
B-239E-1	SARAH E. BRAILER, ET AL		3.49		7-3-58	(B)
B-240E-1	ROSS VARNER, ET AL		1.85		5-22-59	(A)
E-240E-2	ROSS VARNER, ET AL		3.71		"	(A)
B-240E-3	ROSS VARNER, ET AL		3.30		7-3-58	(B)
B-241E-1	R. G. MILLER, ET AL		6.05		6-24-46	(A)
B-241E-2	R. G. MILLER, ET AL		0.24		"	(A)
B-241E-3	R. G. MILLER, ET AL		0.93		"	(A)
B-241E-4	R. G. MILLER, ET AL		0.14		"	(A)
B-241E-5	R. G. MILLER, ET AL		0.10		"	(A)
B-241E-6	R. G. MILLER, ET AL		0.26		"	(A)
B-241E-7	R. G. MILLER, ET AL		0.79		"	(A)
B-241E-8	R. G. MILLER, ET AL		0.36		"	(A)
B-241E-9	R. G. MILLER, ET AL		0.86		"	(A)
B-241E-10	R. G. MILLER, ET AL		0.20		"	(A)
B-241E-11	R. G. MILLER, ET AL		0.04		"	(A)
B-241E-12	R. G. MILLER, ET AL		3.71		7-3-58	(B) Additional 0.08 Ac. Incl. in Tract No. B-241E-3
B-241E-13	R. G. MILLER, ET AL				"	(B) Entire Acreage Incl. in Tract No. B-241E-4
B-290E-3	THE BALTIMORE AND OHIO RAILROAD COMPANY		8.26		1-4-68	Formerly A Part of Tracts B-203 & B205
B-242E	HENRY FRIZZELL, & RAY FRIZZELL		3.94		5-22-59	(A)
B-242E-1	HENRY FRIZZELL, & RAY FRIZZELL		0.27		7-3-58	(B) Additional 0.73 Ac. Incl. in Tract No. B-242E
B-243E	GEORGIA JENKINS VAUGHN, ET AL		1.08		6-24-46	(A)
B-243E-1	GEORGIA JENKINS VAUGHN, ET AL		0.18		7-3-58	(B) Additional 0.20 Ac. Incl. in Tract No. B-243E
B-244E-1	ROBERT LEE DOYLE, ET UX		0.05		5-22-59	(A)
B-244E-2	ROBERT LEE DOYLE, ET UX		0.44		"	(A)
B-245E-1	WILLIAM A. BRAILER		0.02		"	(A)
B-245E-2	WILLIAM A. BRAILER		0.04		"	(A)
B-246	WILLIAM CURTIS MATTINGLY	5.44			5-22-59	
B-246E	WILLIAM CURTIS MATTINGLY		44.17		"	(B)
B-246E-2	WILLIAM CURTIS MATTINGLY				7-3-58	(B) Entire Acreage Incl. in Tract No. B-246 &
B-246E-3	WILLIAM CURTIS MATTINGLY				"	(B) Entire Acreage Incl. in Tract No. B-246E
B-290E-4	THE BALTIMORE AND OHIO RAILROAD COMPANY		4.46		1-4-68	Formerly A Part of Tracts B-247 & B205
B-247E	WILLIAM CURTIS MATTINGLY		0.15		5-14-59	(A)
B-248E	JAMES H. GAUSE		4.43		5-22-59	(A)
B-290E-5	THE BALTIMORE AND OHIO RAILROAD COMPANY		2.96		1-4-68	Formerly A Part of Tract B205
B-250E	ALA JENKINS, ET AL		1.04		7-3-58	(B)
B-290E-6	THE BALTIMORE AND OHIO RAILROAD COMPANY		28.92		1-4-68	Formerly A Part of Tracts B-182, B-182-1 & B-2A & B213
B-251E	R. G. MILLER, ET AL		0.07		5-4-59	(A)
B-290E-7	THE BALTIMORE AND OHIO RAILROAD COMPANY		0.90		1-4-68	Formerly A Part of Tract B-214
B-254E-1	JACK BIELA, ET UX		0.08		7-3-58	(B)
B-254E-2	JACK BIELA, ET UX		0.12		5-22-59	(A)
B-254E-3	JACK BIELA, ET UX		0.22		"	(A)
B-254E-4	JACK BIELA, ET UX		0.02		"	(A)
B-254E-5	JACK BIELA, ET UX		1.44		7-3-58	(B) * *
B-257	ANNA M. SNELLING, ET AL	0.18			6-24-46	
B-258	ANNA M. SNELLING, ET AL	0.37			"	
B-290E-8	THE BALTIMORE AND OHIO RAILROAD COMPANY		3.72		1-4-68	Formerly Tract B220

TRACT REGISTER OF ACQUISITION AFTER 1 JAN. 1943

TRACT NO	LAND OWNER	ACREAGE FEE	EASMT	LEASED	ACQ.	REMARKS
B-201	MARY ORINDA FLETCHER	200.80			6-24-46	
B-202	MARY ORINDA FLETCHER	18.77			"	
B-203	FANNIE F. GORSUCH &	561.60			"	
B-204	EMILY S. MONTGOMERY	218.80			"	
B-205	R. E. ARMENTROUT	123.04			"	
B-206	ISAAC RIEL,	120.30			"	
B-207	FANNIE F. LEMERT,	127.25			"	
B-208	HENRY M. FRIZZELL, ET UX	419.50			"	
B-208 R	HENRY M. FRIZZELL, ET UX	0.26			"	
B-209	RALPH R. CROSS	82.37			6-24-46	
B-209E	JESSE FAIRALL		2.35		5-22-59	(A)
B-209E-1	JESSE FAIRALL		0.77		5-22-59	(B)
B-210	IOLA F. STEEN	66.87			6-24-46	
B-210E	IZOLA F. STEEN		2.22		5-22-59	(A)
B-210E-1	IZOLA F. STEEN		1.71		7-3-58	(B)
B-211E	G. H. GARDNER, ET AL		0.19		5-22-59	(A)
B-211	FLORA C. ANDERSON, ET AL	92.15			6-24-46	
B-212 A	WILLIAM A. BRAILER, ET AL	9.34			"	
B-212E-1	WILLIAM A. BRAILER, ET AL		13.00		"	(A)
B-213	FRANK O. PERRY	89.04			6-24-46	Incl. 6.04 Ac. Licking County & 83.00 Ac. Muskingum County
B-213-R	FRANK O. PERRY	0.17			"	
B-214	EMILY S. MONTGOMERY	152.76			6-24-46	
B-215-1	FRANK CLAYPOOL	0.10			"	
B-215 A	FRANK CLAYPOOL, ET AL	7.02			6-24-46	
B-215E	FRANK CLAYPOOL, ET AL		16.12		"	(A)
B-215-B	FRANK CLAYPOOL, ET AL	108.84			6-24-46	
B-216	CHRISTINE E. WICKHAM NETHERS, ET VIR	6.80			6-24-46	
B-216E	CHRISTINE E. WICKHAM NETHERS ET VIR		2.60		9-21-59	(A)
B-216HE-1	CHRISTINE E. WICKHAM NETHERS ET VIR		0.02		6-24-46	(B)
B-216HE-2	CHRISTINE E. WICKHAM NETHERS ET VIR		0.10		"	(B)
B-216 R	CHRISTINE E. WICKHAM NETHERS ET VIR	2.05			"	
B-217	GEORGE R. STEVENS, ET UX	0.32			"	
B-218	CORA B. SIMPSON	0.17			"	
B-208-C	CLAYPOOL CEMETERY No. 6	—				Formerly A Part of Tract B-208. Deed Reserves an Exclusive Right of Way.
B-211-C	DIXON CEMETERY No. 8	—				Formerly A Part of Tract B-211. Deed Reserves an Exclusive Right of Way.

FINAL

PROJECT MAP

DEPT. OF THE ARMY

USING SERVICE CORPS OF ENGINEERS

LOCATION OF PROJECT

STATE OHIO

COUNTY MUSKINGUM & LICKING

DIVISION OHIO RIVER

DISTRICT HUNTINGTON

ARMY AREA SECOND

13 MILES W. OF ZANESVILLE

15 MILES E. OF NEWARK

TRANSPORTATION FACILITIES

RAILROADS BALTIMORE & OHIO, & PENNA.

STATE ROADS ROUTE NOS. 146, 586, & 16

FEDERAL ROADS NONE

AIR LINES LAKE CENTRAL

ACQUISITION

TOTAL ACRES ACQUIRED

FEE

PUBLIC DOMAIN { PERM. WITHDRAWAL / TEMP. WITHDRAWAL

USE PERMIT

TRANSFER

LEASE

LESSER INTERESTS SEE SEGMENT "A"

DISPOSAL

TOTAL ACRES DISPOSED OF

SOLD

PUBLIC DOMAIN { PERM. WITHDRAWAL / TEMP. WITHDRAWAL

USE PERMIT

TRANSFERRED SEE SEGMENT "A"

LEASES TERMINATED

LESSER INTERESTS TERM.

REASSIGNED

OTHER

LEGEND

EXCEPT FOR THE SPECIAL SYMBOLS SHOWN BELOW MAP SYMBOLS ARE STANDARD IN ARMY MAP SERVICE TECHNICAL MANUAL NO. 23.

RESERVATION LINE

RESERVATION LINE (Actual Survey)

TRACT BOUNDARY LINE

TRACT NUMBER B 202

CONTOUR LINE 734

DISPOSAL

INTERIOR FEE TAKING LINE

NOTE

The boundary of this Segment was compiled from deed descriptions, and aerial surveys

NOTE

Mapping of the land depicted on this sheet was performed by Aero Service Corporation, 210 East Courtland Street, Philadelphia 20, Pa., under Contract No. DA-46-022-CIVENG-58-49

SEGMENT "B"

U.S. ARMY ENGINEER DISTRICT, HUNTINGTON
CORPS OF ENGINEERS
OHIO RIVER DIVISION

DRAWN BY E. GOMOLKA
TRACED BY R. R. HEISLER
CHECKED BY E. GOMOLKA
SUBMITTED BY: W. M. Copeland
CHIEF, ACQUISITION BR

REAL ESTATE

DILLON LAKE
LICKING RIVER

RECOMMENDED BY: C. A. Brown
CHIEF, REAL ESTATE DIV.

APPROVED BY: [signature]
COL., CORPS OF ENGINEERS, DISTRICT ENGINEER

DATE NOV. 1958

OFFICE, CHIEF OF ENGINEERS, WASHINGTON 25, D.C.

AUDITED
INSTALLATION OR PROJECT NO. HUNT-2-0002

OCE APPROVED 6-30-72

Scale in Feet 600 0 600 1200

SHEET 2 OF 16 DRAWING NO.

M	4-9-71	FINAL AUDIT	J.L.H.
MICROFILMED	DATE	REVISIONS	BY

ACQUISITION AUTHORIZATION
PUBLIC LAW No. 761, 79 June 1938
ENGLP 2nd Ind. dated 24 June 1946
ENGWP 3rd Ind. dated 16 July 1952 D.W. No. 81
ENGWP 2nd Ind. dated 3 July 1958 D.W. No. 31
ENGLP 2nd Ind. dated 28 May 1959 L.W. No. 41
ENGLP 2nd Ind. dated 21 September 1959 L.W. No. 193
Q.C.D. dtd. 4 JANUARY 1968

03-25-71

ENG FORM 1496a
25 MAR. 57