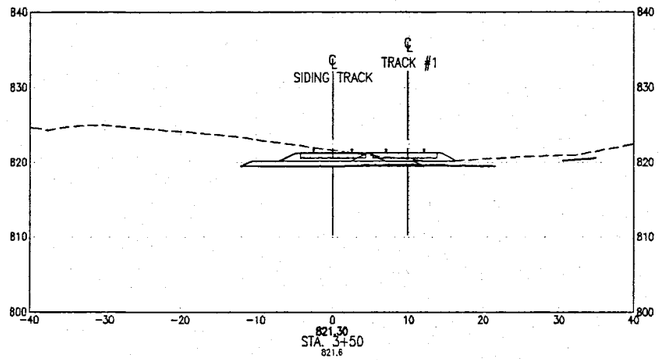

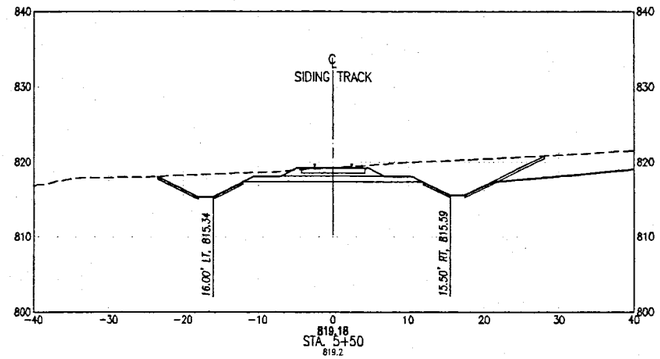

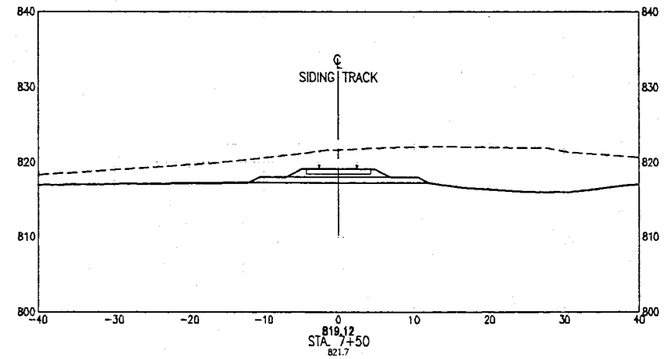

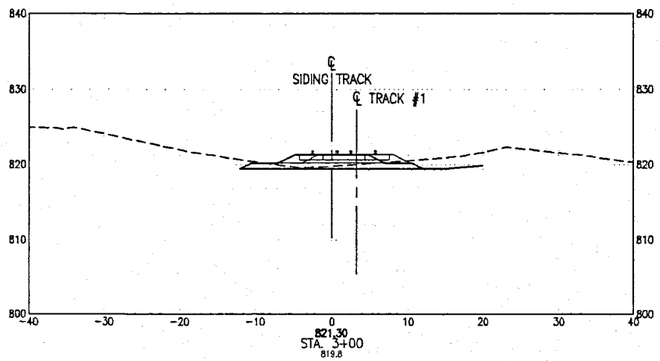

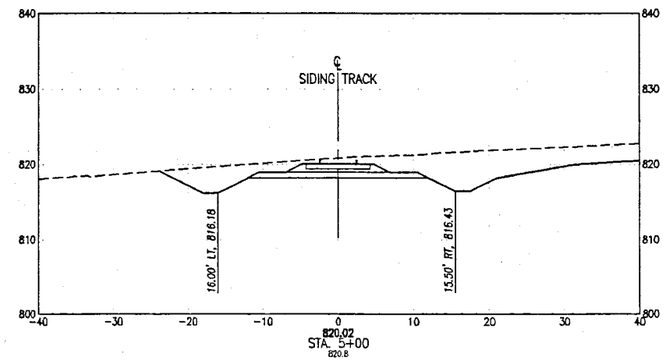

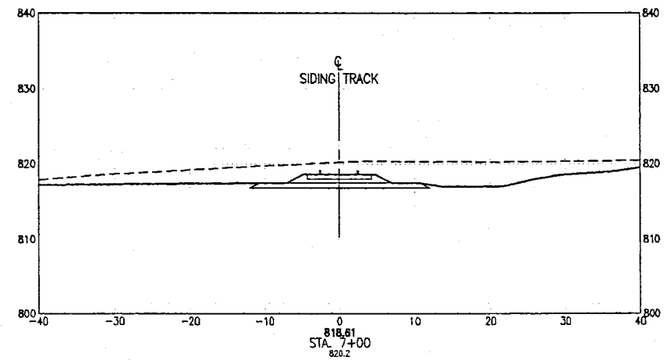

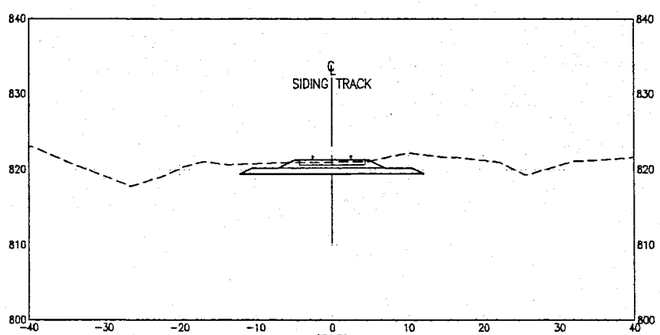

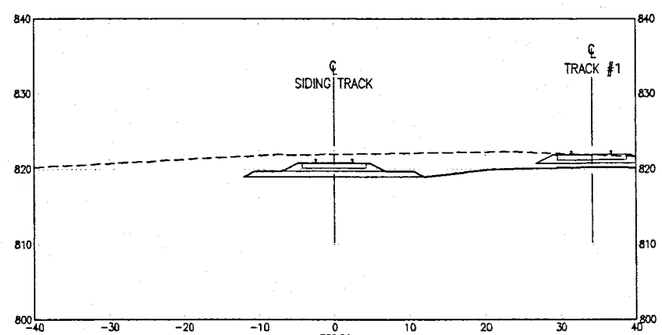

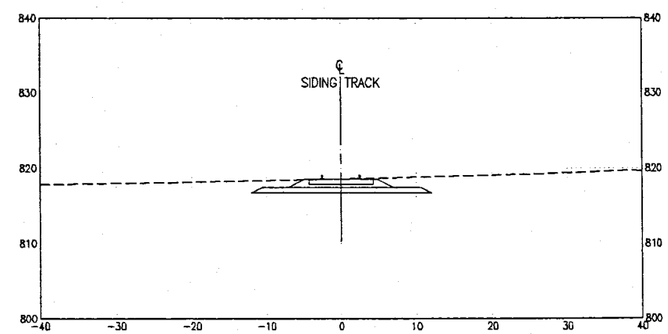

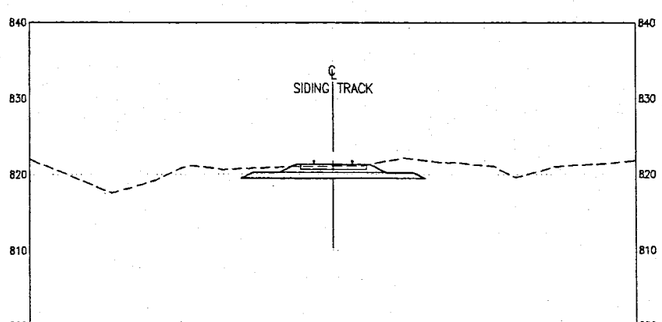

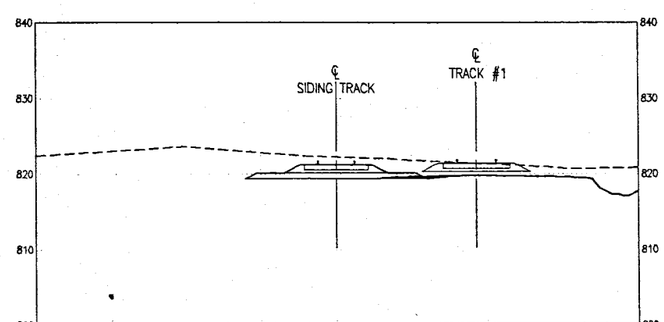

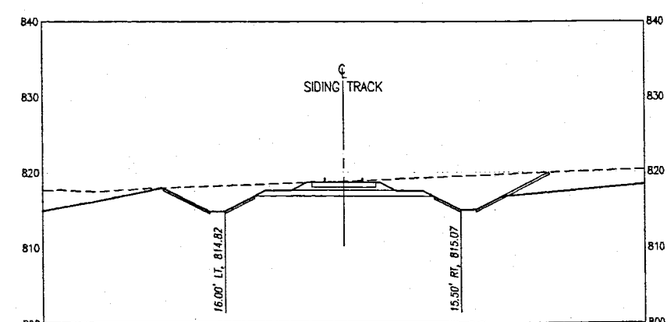

HORIZONTAL SCALE IN FEET

DRAWN	CHECKED	DATE
–	–	10-12-12

NO.	PLAN ISSUE/REVISION	DATE

Jobes Henderson & ASSOCIATES
Breaking Ground | Breaking Boundaries
Tel: 740.344.5451
Fax: 740.344.5746
59 Grant Street
Newark, Ohio 43055
www.jobeshenderson.com

ZMCPA EASTPOINTE RR EXTENSION

CROSS SECTIONS

JOB NUMBER: Z10-07

10/4/2012 2:06 PM m:\eastpointe\h30-01 halliburton\dwg\sheets\zmcpa rr siding\z10-07_bgt_mst siding_006 cross sections.dwg jbms