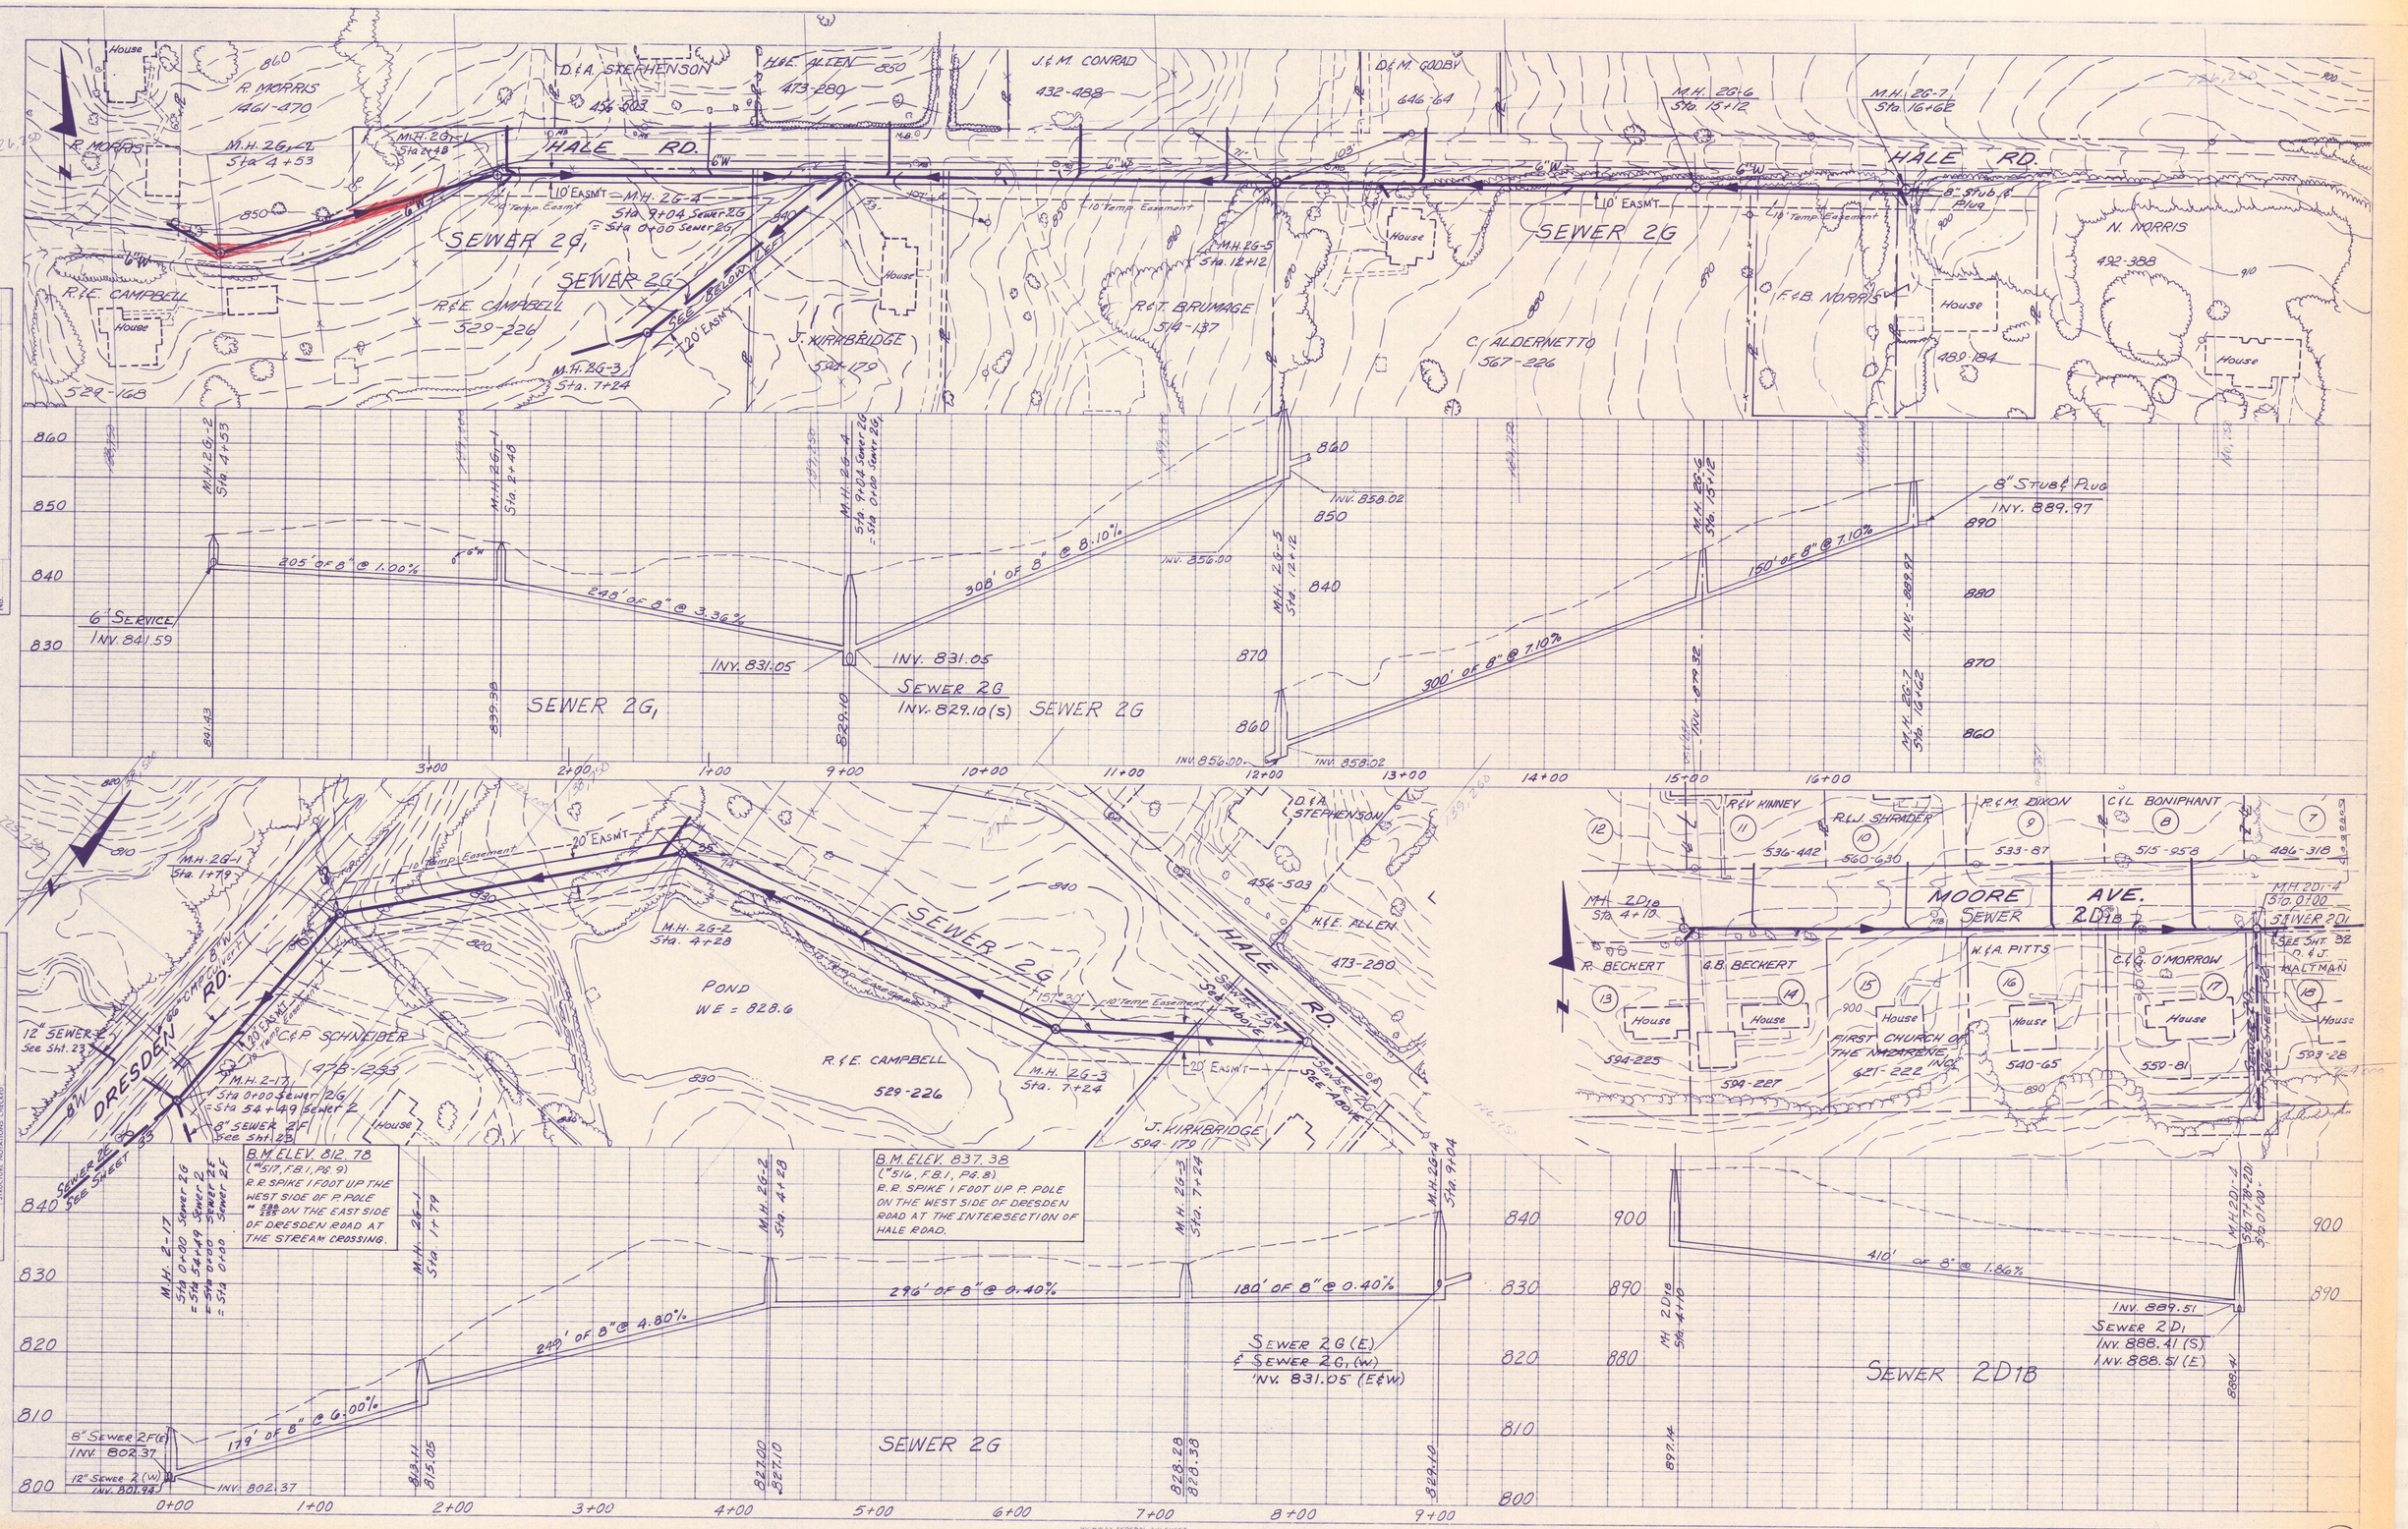

PLAN — SURVEYED / PLOTTED / ALIGNMENT CHECKED / B.M.'s NOTED / GRADES CHECKED — NOTE BOOK / No. — BY / DATE

PROFILE — SURVEYED / PLOTTED / GRADES CHECKED / B.M.'s NOTED / STRUCTURE NOTATIONS CHECKED — NOTE BOOK / No. — BY / DATE

HIGHWAY FEDERAL AID SHEET
PLATE 2-DOUBLE PLAN AND PROFILE-FULL LINE
TELEDYNE NATIONAL TRACING PAPER
INDIANAPOLIS, INDIANA — PRINTED IN U.S.A.

CONTRACT ID — LINE 2G, LINE 2D1B, LINE 2G1

CKD 9/08/75 HGM

34 / 51