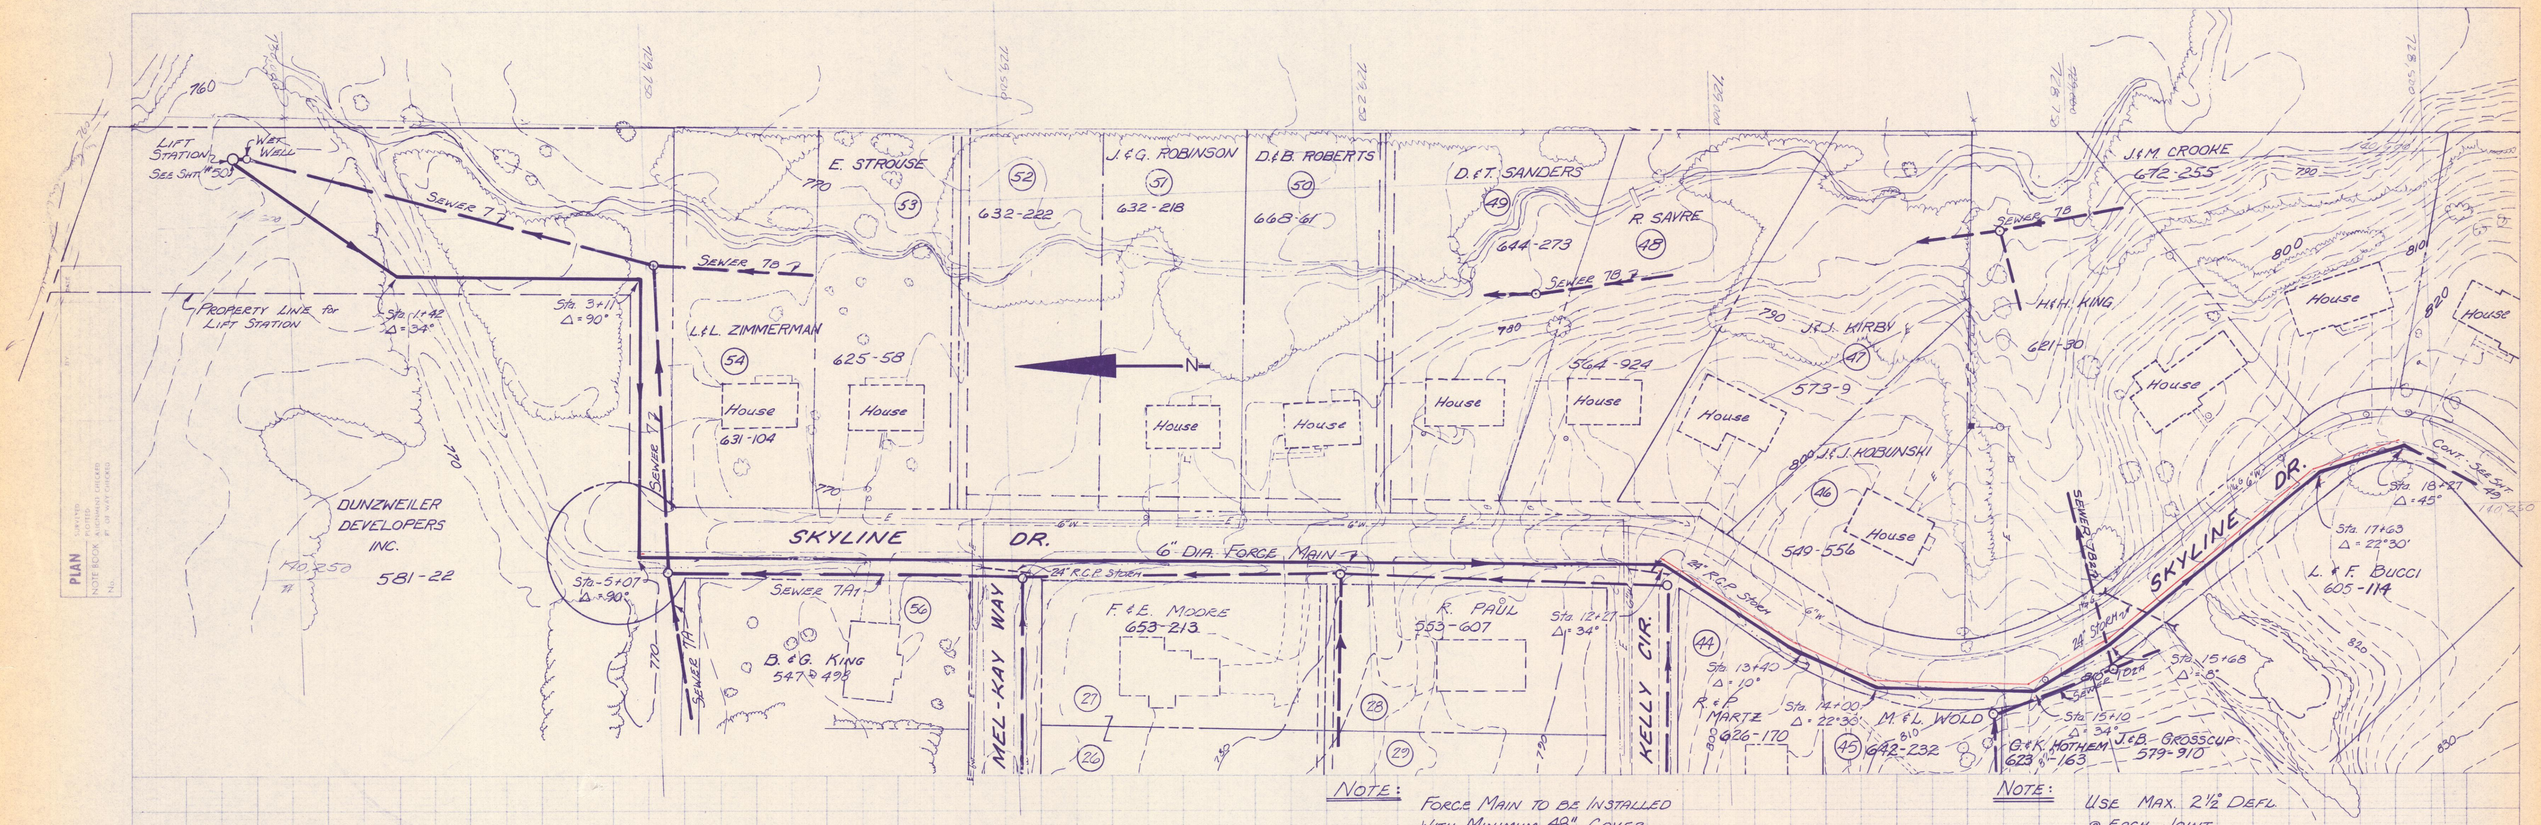

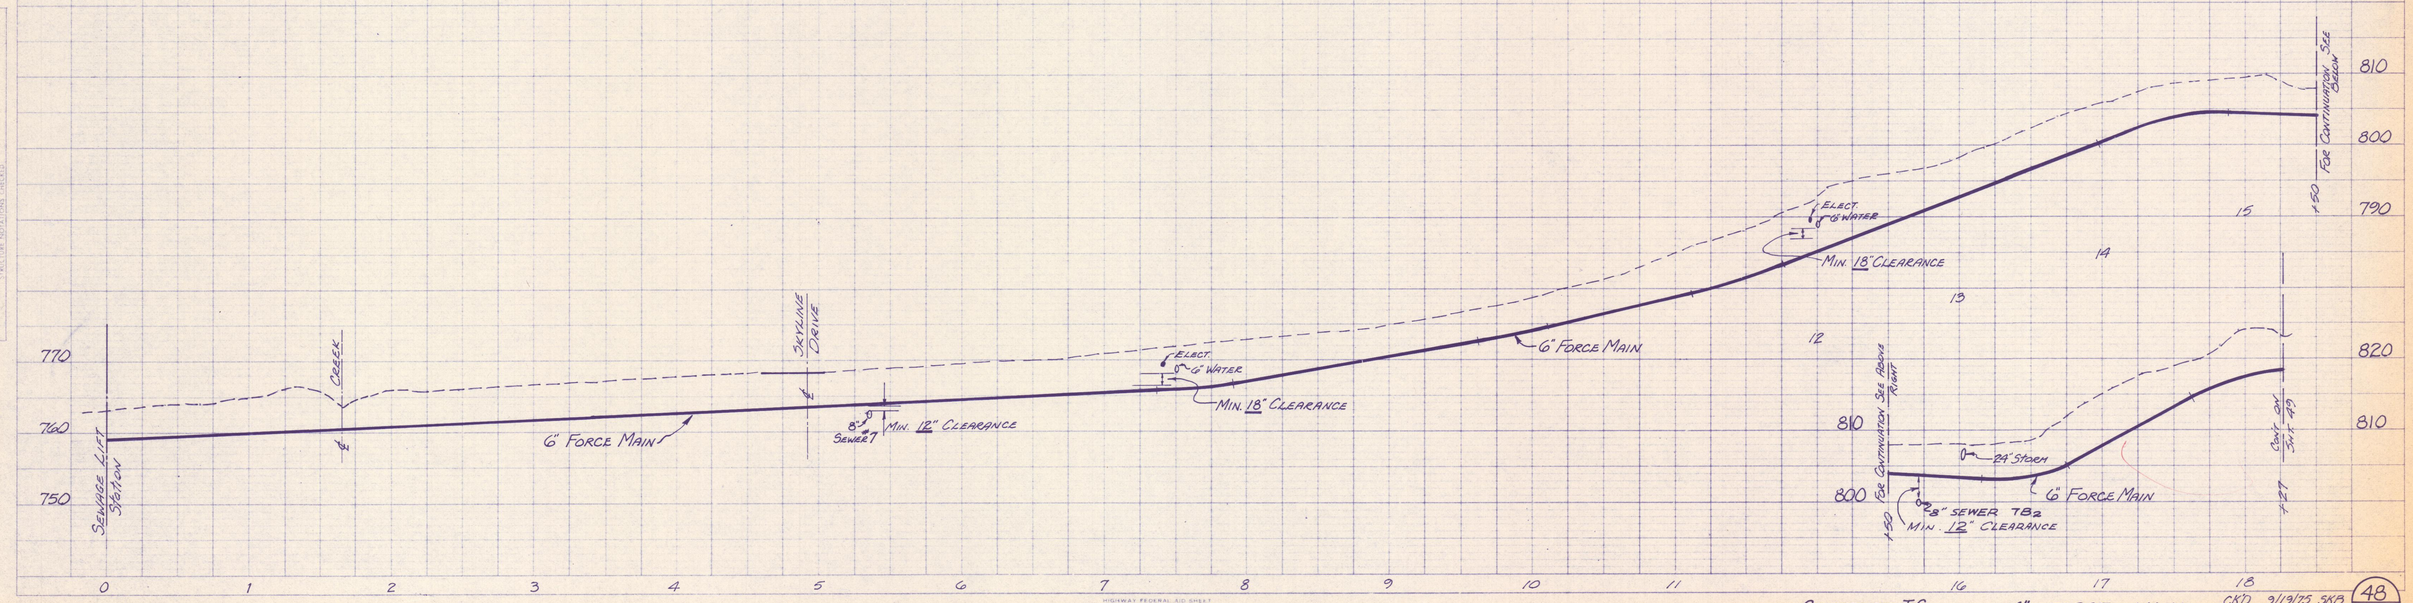

CONTRACT IC

6" FORCE MAIN

CKD 3/19/75 SKB

48/51

PLATE 1-SINGLE PLAN AND PROFILE FULL LINE
No. TELEDYNE NATIONAL TRACING PAPER
INDIANAPOLIS, INDIANA PRINTED IN U.S.A.