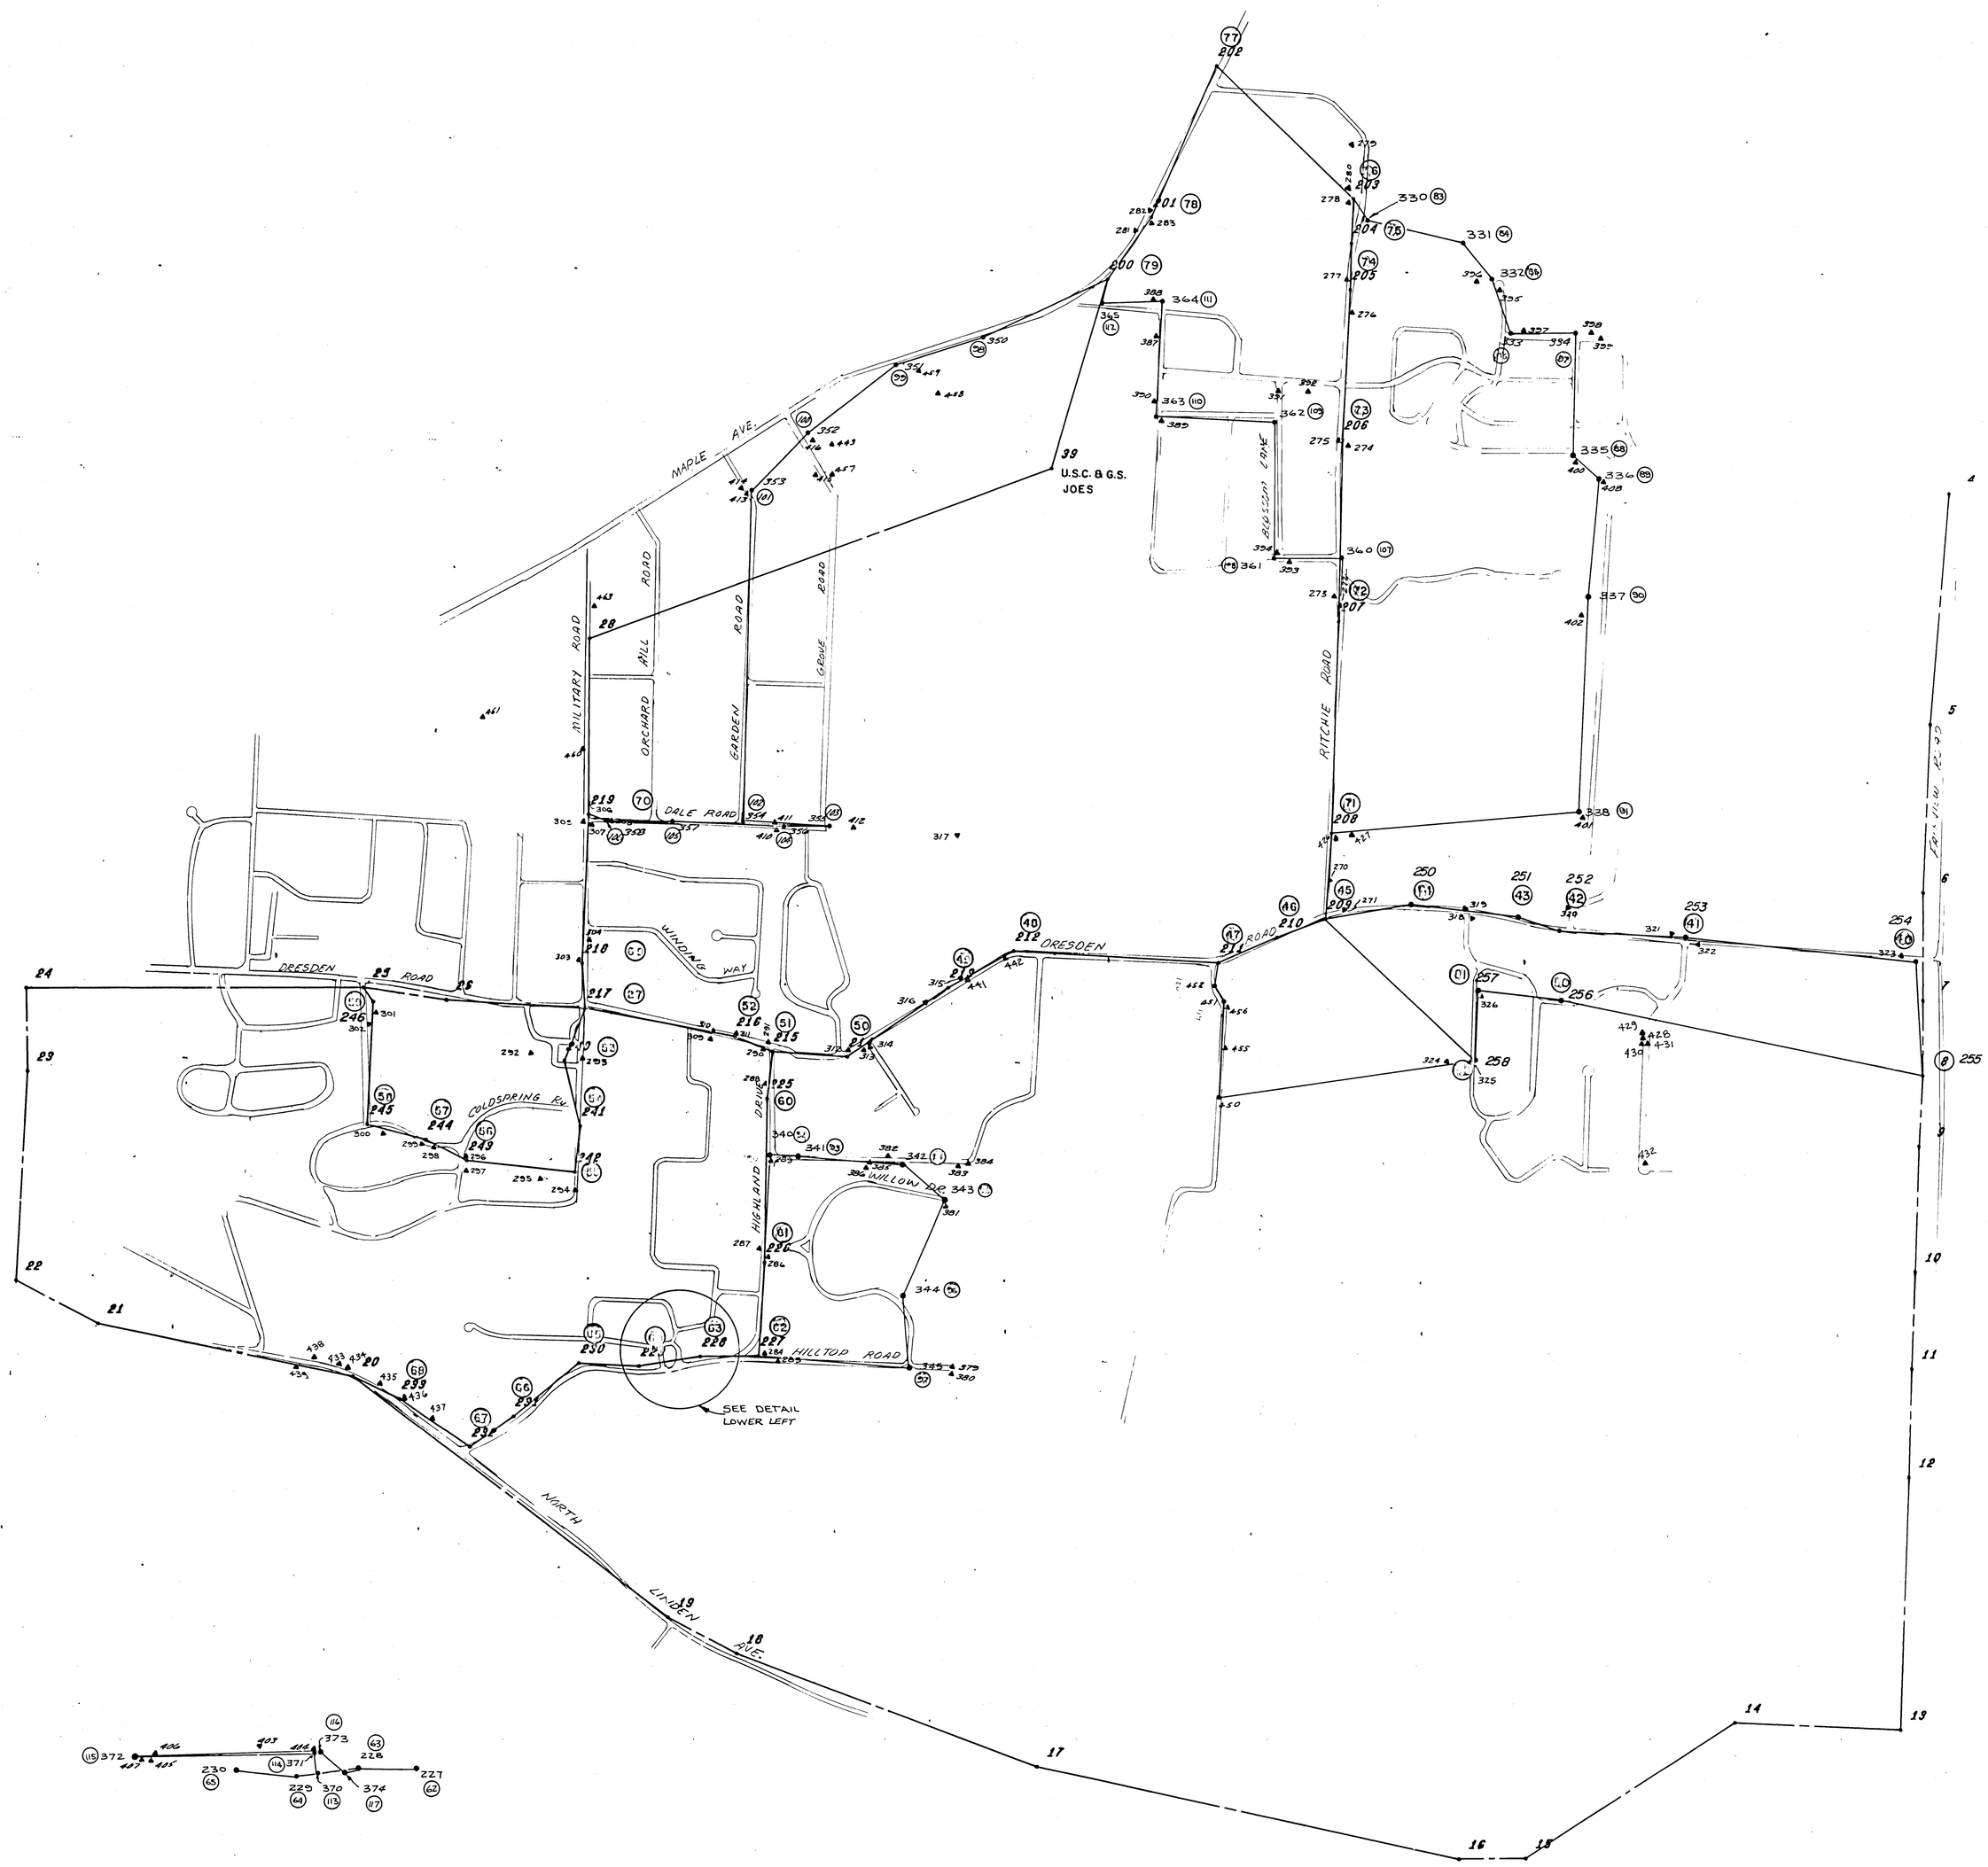

GENERAL NOTES

227 - OFFICE NUMBER

(62) - FIELD NUMBER

1-39 - (EXTERIOR TRAV.) OFFICE & FIELD

——— EXTERIOR (G.S.C.)

——— INTERIOR (F. & H.)

▲ - 270 TO 326 SIDESHOTS

▲ - 379 TO 416 SIDESHOTS

▲ - 426 TO 442 SIDESHOTS

INDEX TO TRAVERSE FOR FALLS - SEWER SURVEY

LOCATED IN FALLS TOWNSHIP, MUSKINGUM COUNTY, OHIO

SCALE 1" = 500'

AUGUST, 1974

BY FRIEDL & HARRIS INC.

PREPARED FOR BARNHOUSE & ASSOCIATES