FHWA REGION	STATE	PROJECT	
5	OHIO	M-3603(1)	

41
41

TAYLOR STREET
CITY OF ZANESVILLE
MUSKINGUM COUNTY

5
5

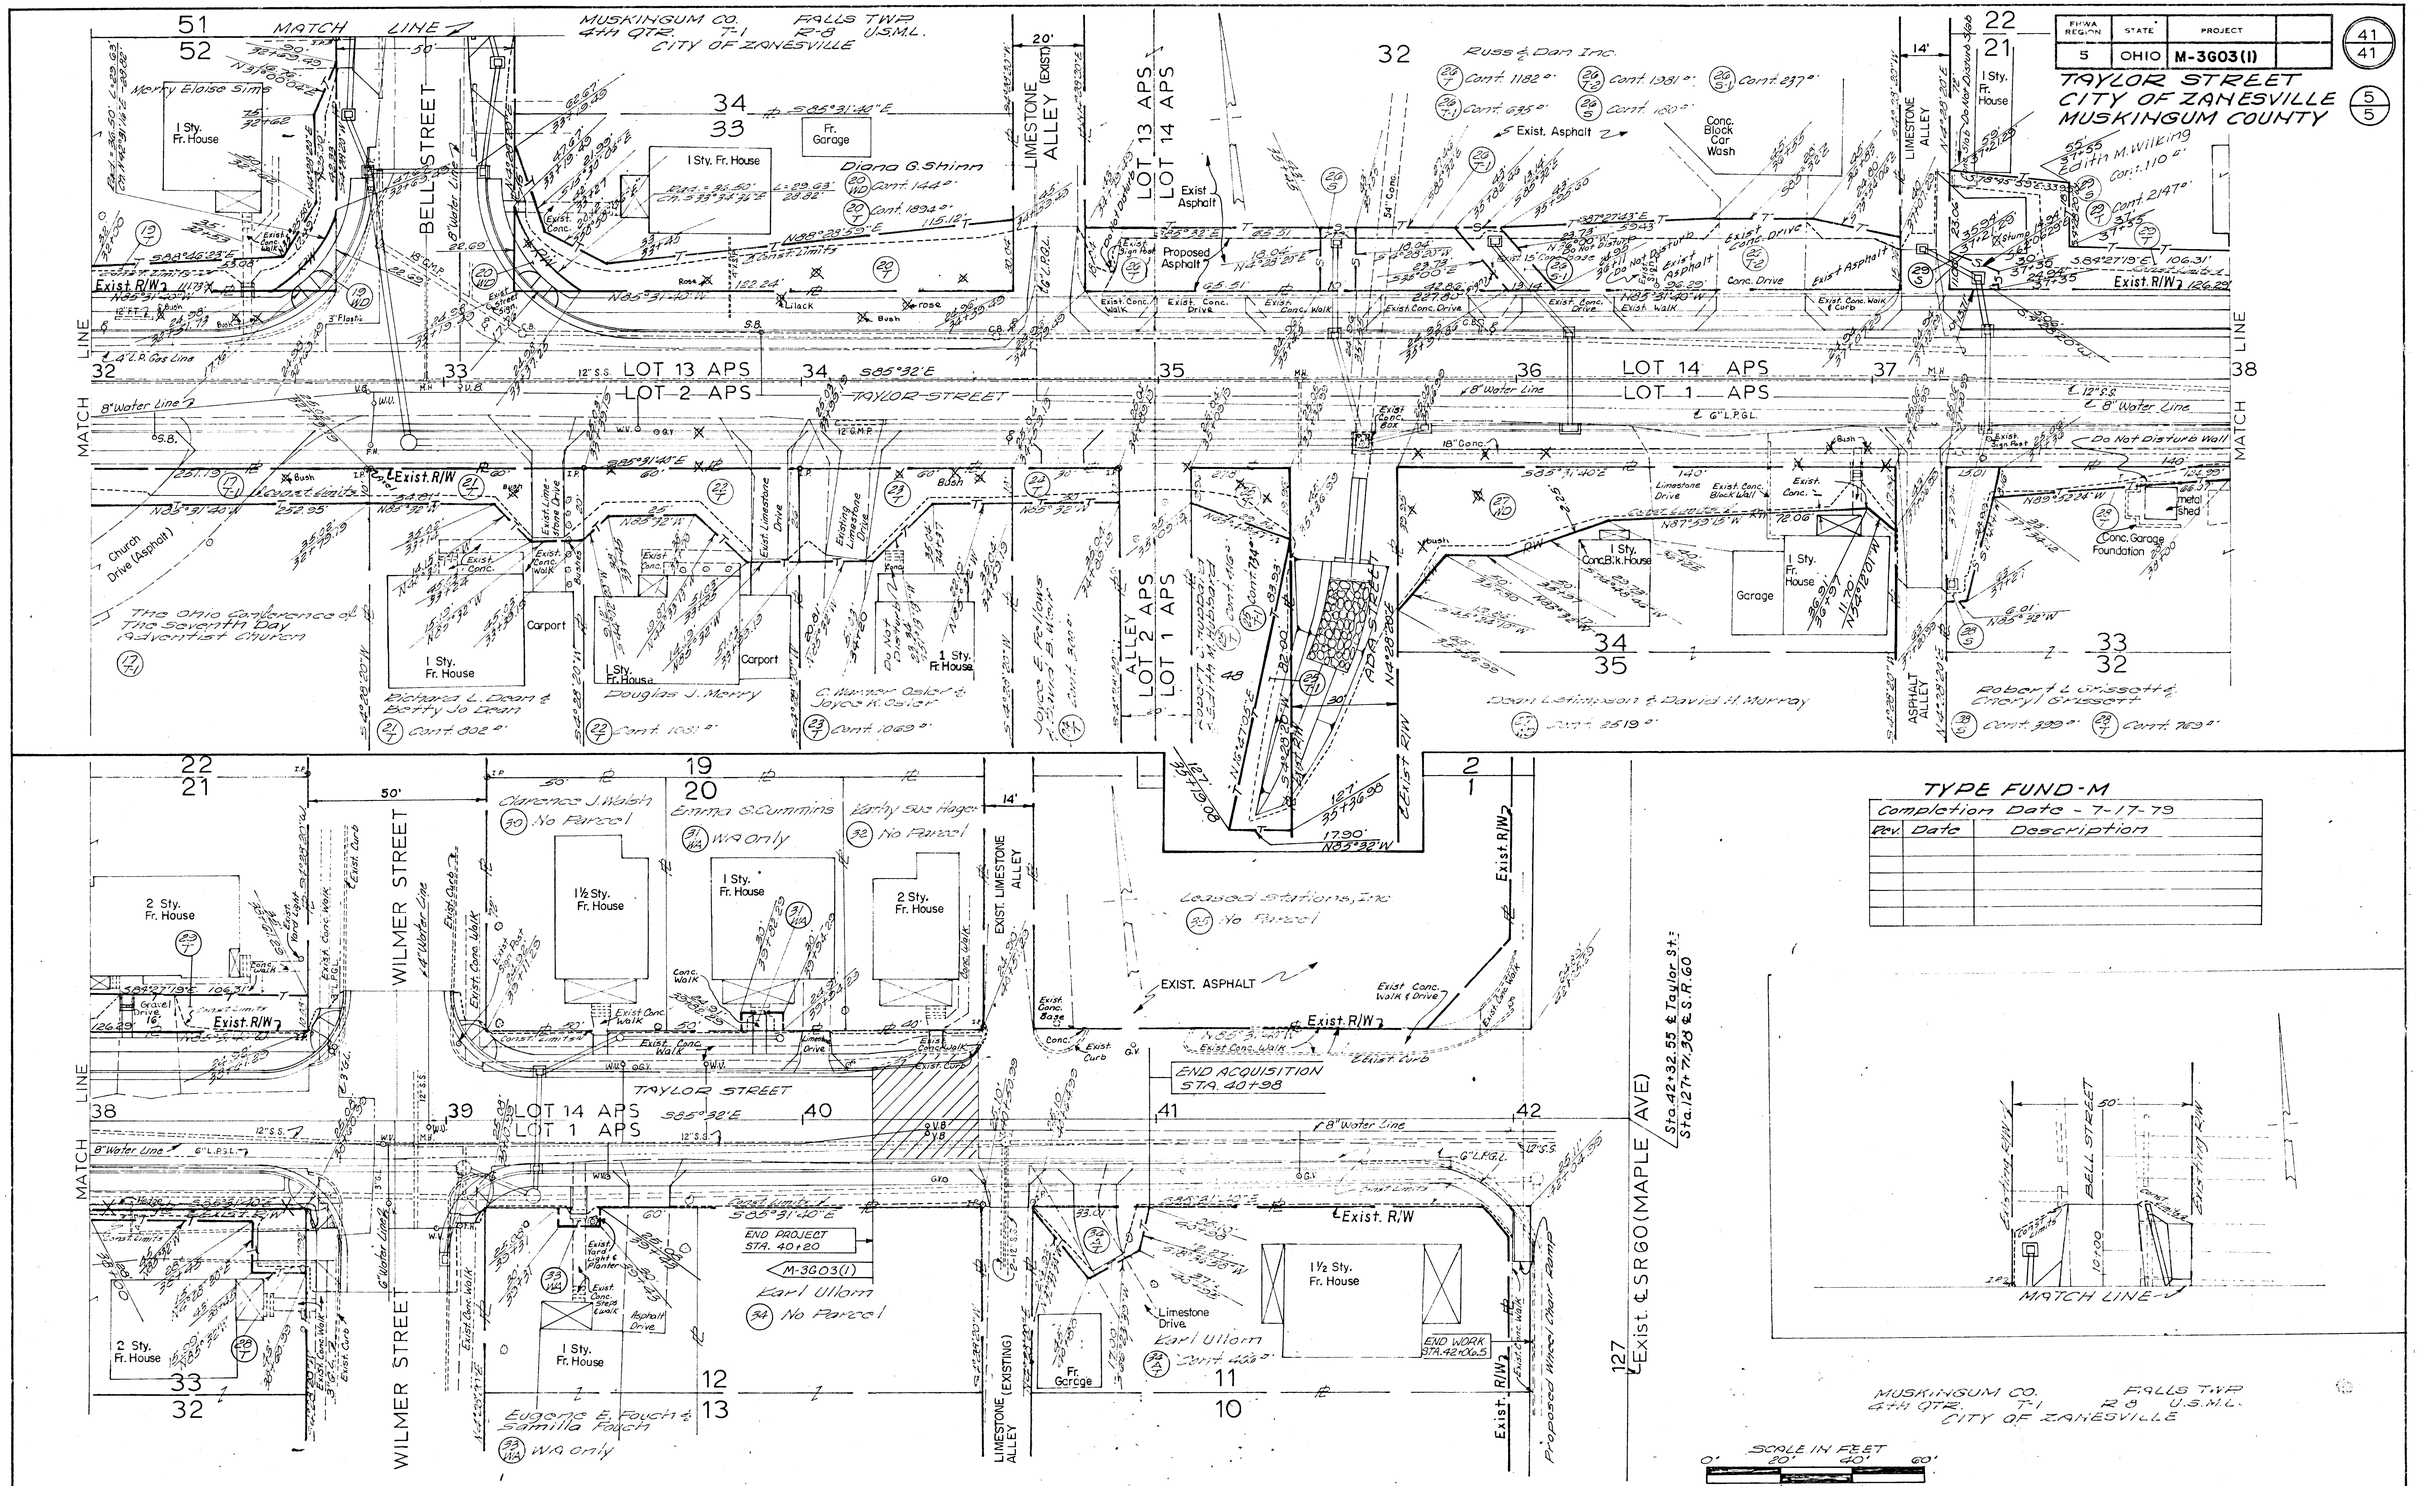

TYPE FUND-M

Completion Date - 7-17-79

Rev.	Date	Description