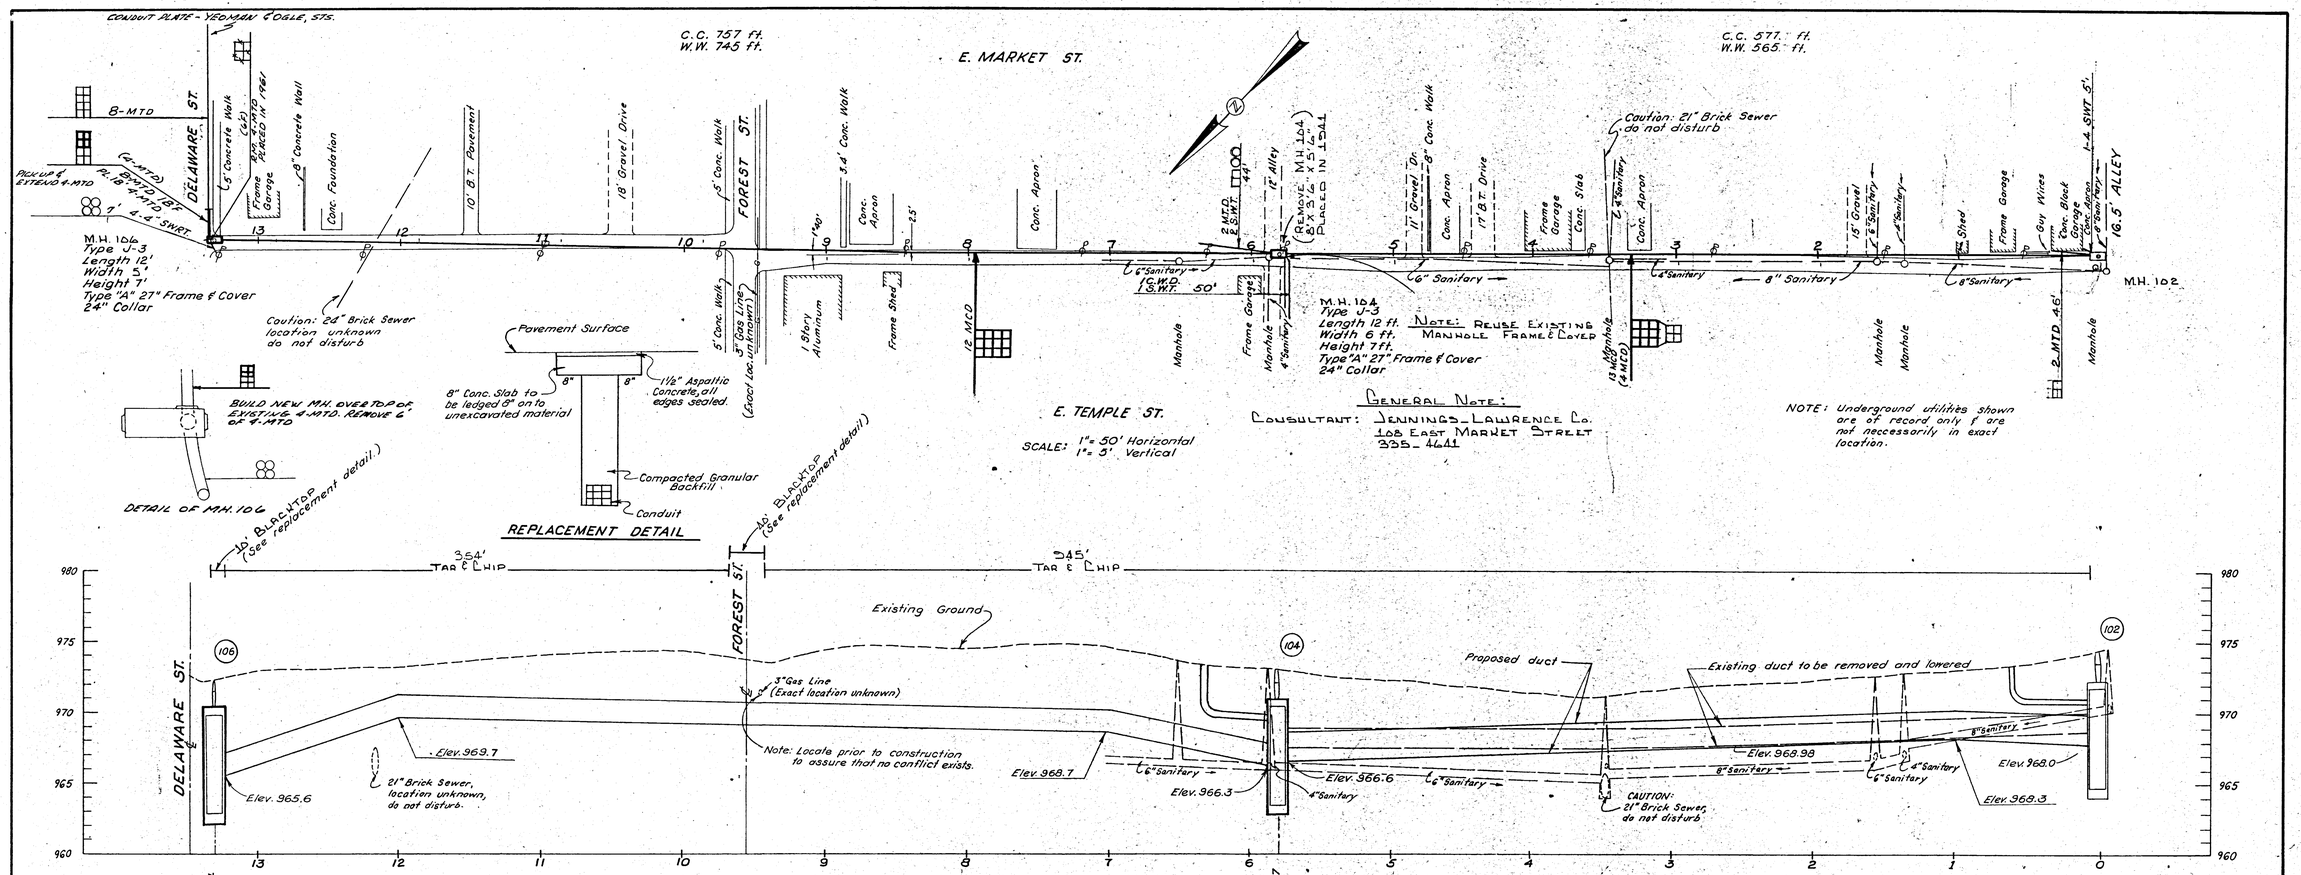

OHIO BELL TELEPHONE
CONDUIT IN ALLEY BETWEEN
E. MARKET ST. & E. TEMPLE ST.
W.C.H., OHIO.

ACCT.
4CXS

RLF

THE OHIO BELL TELEPHONE CO.
SOUTHERN DIVISION
PLANT ENG. DEPT. Columbus DISTRICT
PROJ. NO. 16917 ORDER NO. 3886
EXCH. WASH. C.H. C.O. 336 A.F. 35700
SEC. 1 BLK.
TAX DIST. 2434
DATE 7-24-70 TOTAL SHEETS 1 SHEET NO. 1

K-1131