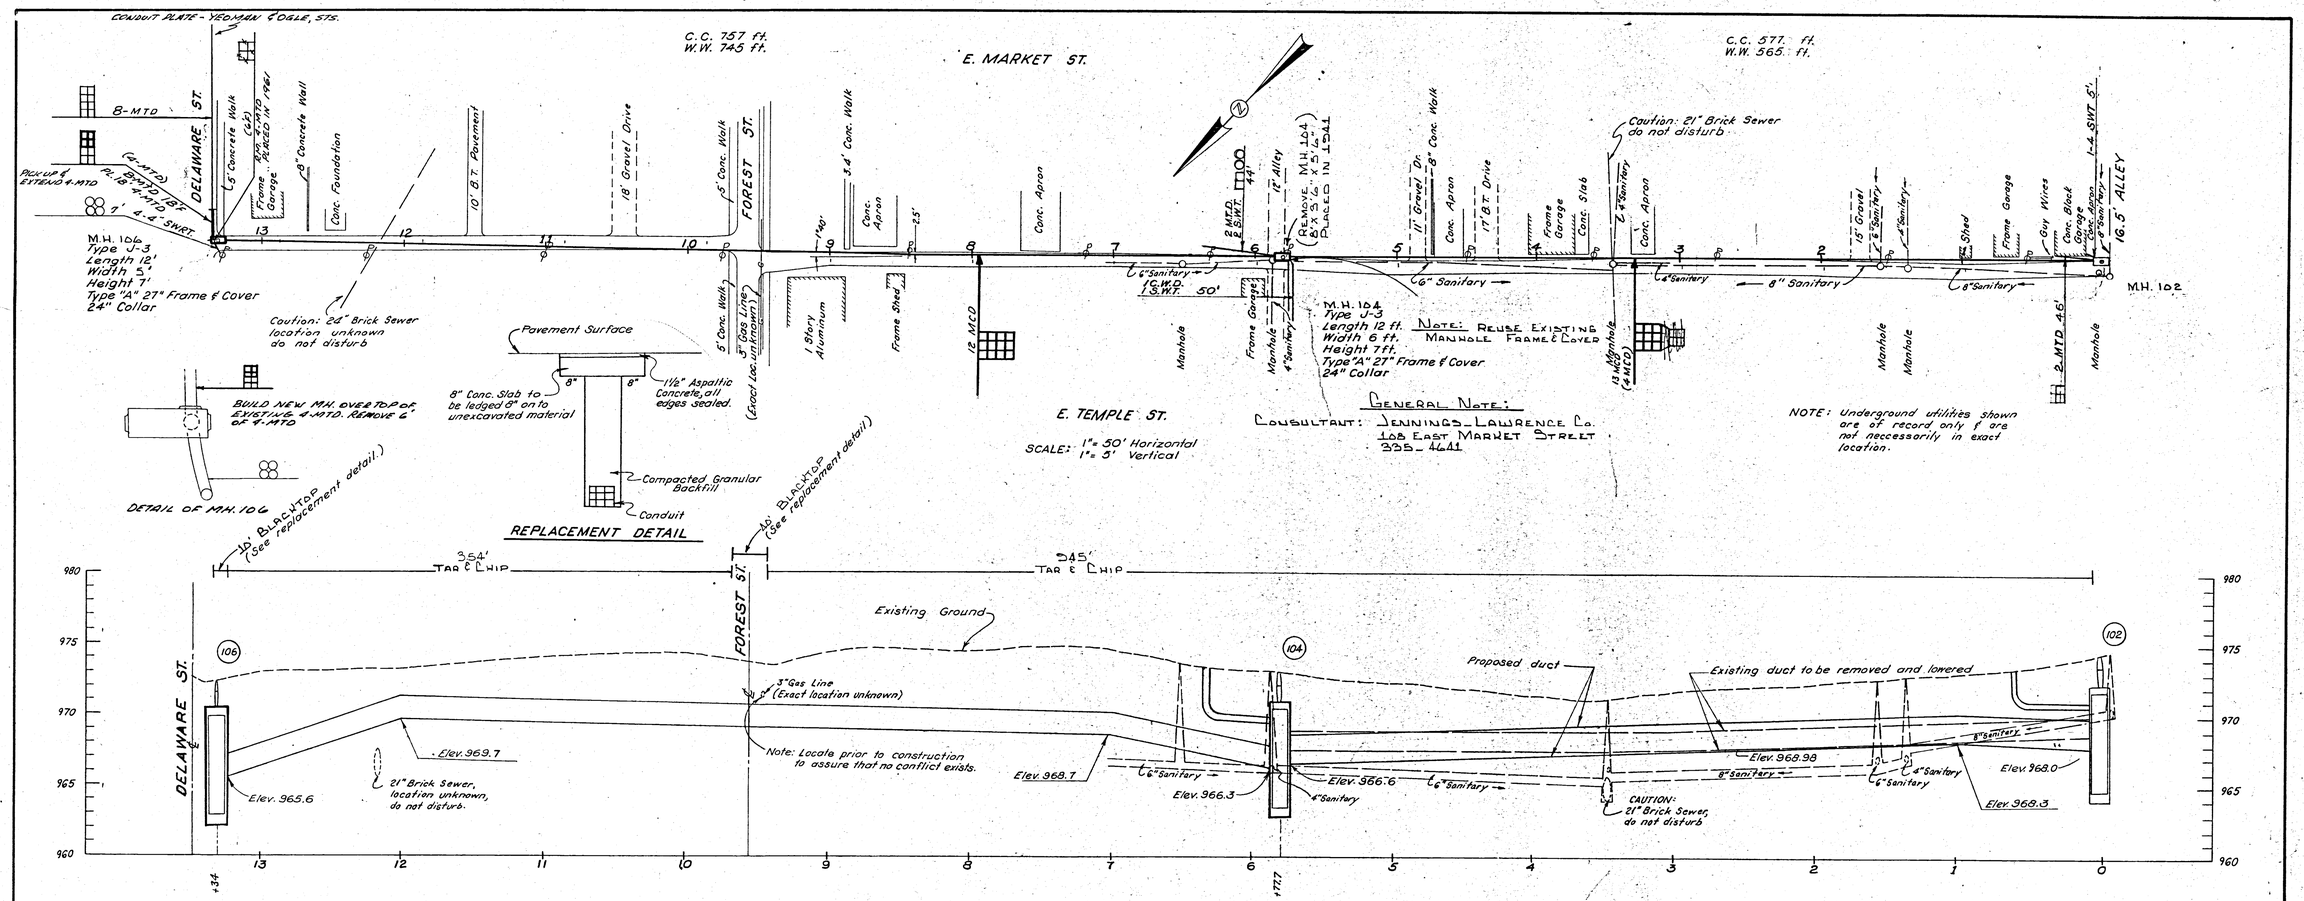

OHIO BELL TELEPHONE
CONDUIT IN ALLEY BETWEEN
E. MARKET ST. & E. TEMPLE ST.
WASHINGTON C.H., OHIO

ACCT.
4CXS

RLE

THE OHIO BELL TELEPHONE CO.
SOUTHERN DIVISION
PLANT ENG. DEPT. Columbus DISTRICT
PROJ NO. 16914 PREL NO. 3886
EXCH. WASH. C.H. C.O. 335 A.F. 35700
SEC. 1 BLK.
TAX DIST. 2434
DATE 7-24-70 TOTAL SHEETS 1 SHEET NO. 1

P-1757