This property is subject to all easements, rights-of-way or restrictions, whether recorded or implied.

ALAN DONAKER SURVEYING
19849 TR 383
Walhonding, OH 43843
Telephone: (740) 327-7001
Fax: (740) 327-1083

Pertinent Documents: Tax Map
All Deeds and plats shown
Bearings are based on
OR 1155-757 and are for
angular calculations only

Surveys By: Earl R. Donaker
Charles R. Harkness, Stephen
M. Bowman, Kevin Cannon,
Terry J. Finley

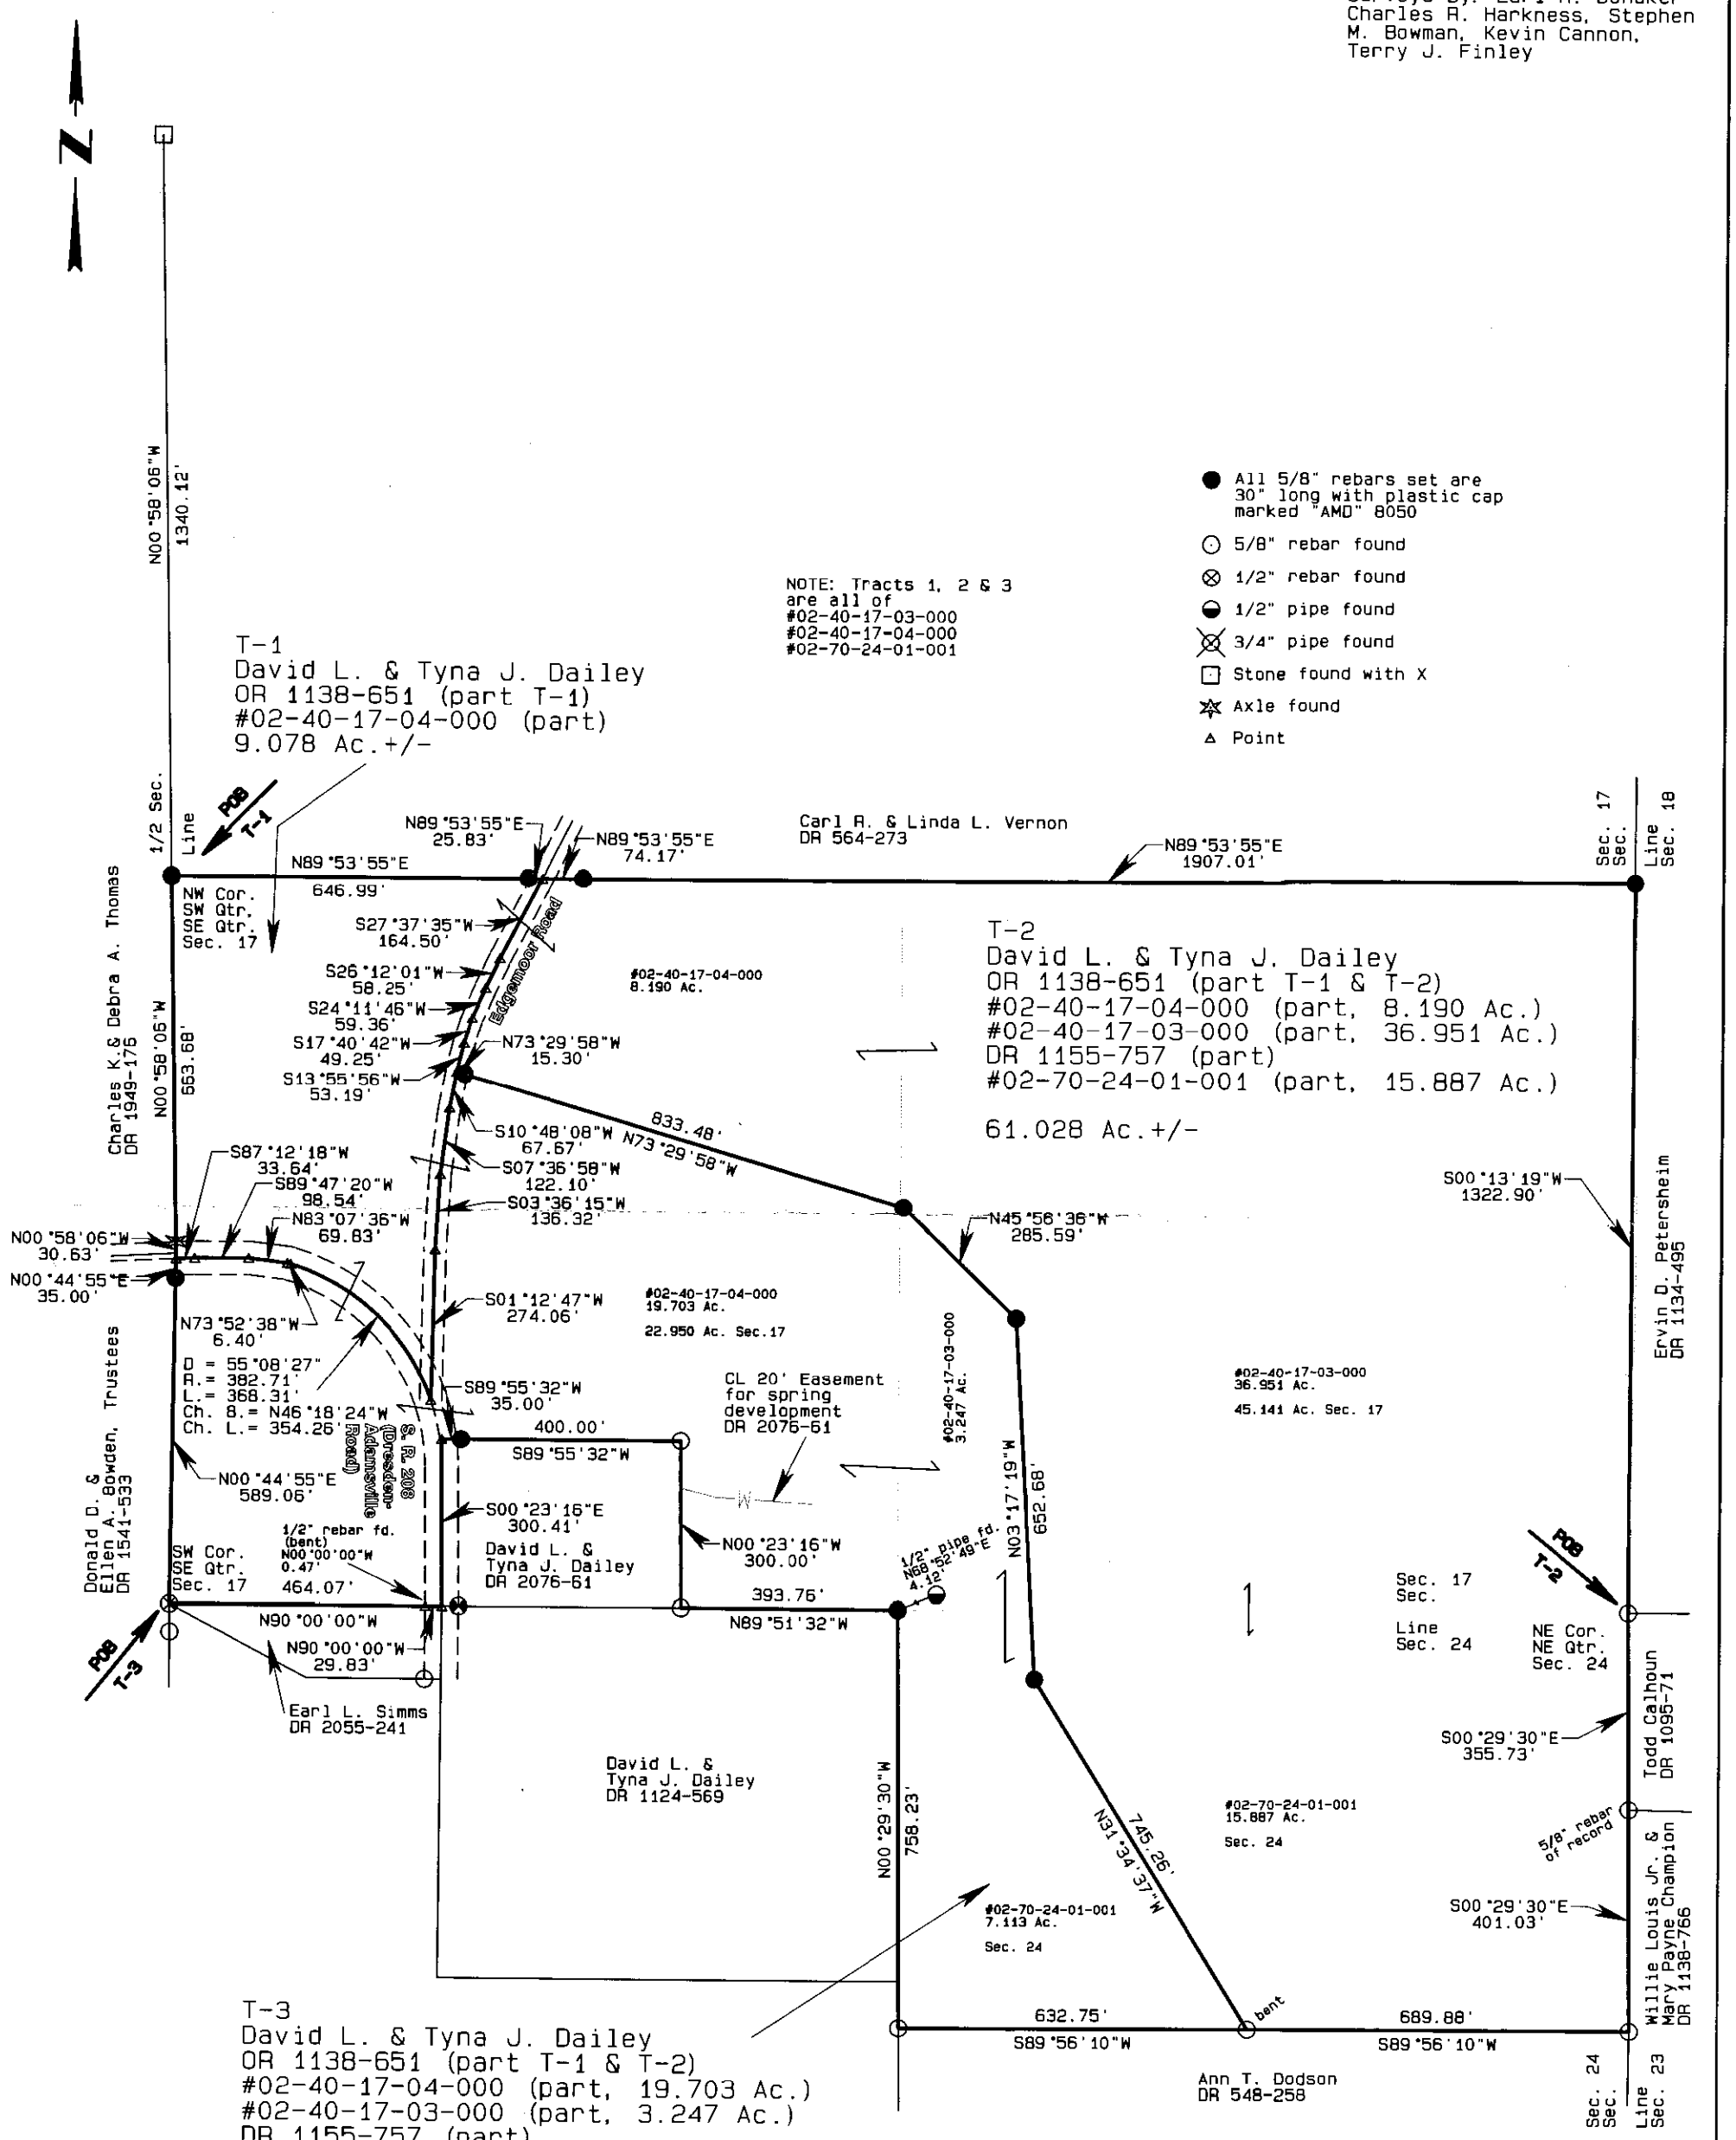

T-3
David L. & Tyna J. Dailey
OR 1138-651 (part T-1 & T-2)
#02-40-17-04-000 (part, 19.703 Ac.)
#02-40-17-03-000 (part, 3.247 Ac.)
DR 1155-757 (part)
#02-70-24-01-001 (part, 7.113 Ac.)

30.063 Ac.+/- TOTAL

STATE OF OHIO
ALAN DONAKER
8050
REGISTERED
PROFESSIONAL SURVEYOR

DESCRIPTION APPROVED
By: 2/25/2010

OFFICE COPY
NOT RECORDABLE

I, Alan Donaker, PS 8050, hereby certify this plat to represent a boundary survey pursuant to Chapter 1337 Ohio Administrative Code and to be correct to the best of my knowledge and belief.

GRAPHIC SCALE 1"=300'

0 300 600 900

David L. & Tyna J. Dailey
DR 1138-651 & DR 1155-757
3 tracts, SEcQtr. SAec. 17 &
NE Qtr. Sec. 24
Third Qtr. T3N, R6W
United States Military Lands
Adams Township
Muskingum County, Ohio
Date: January 29, 2010