


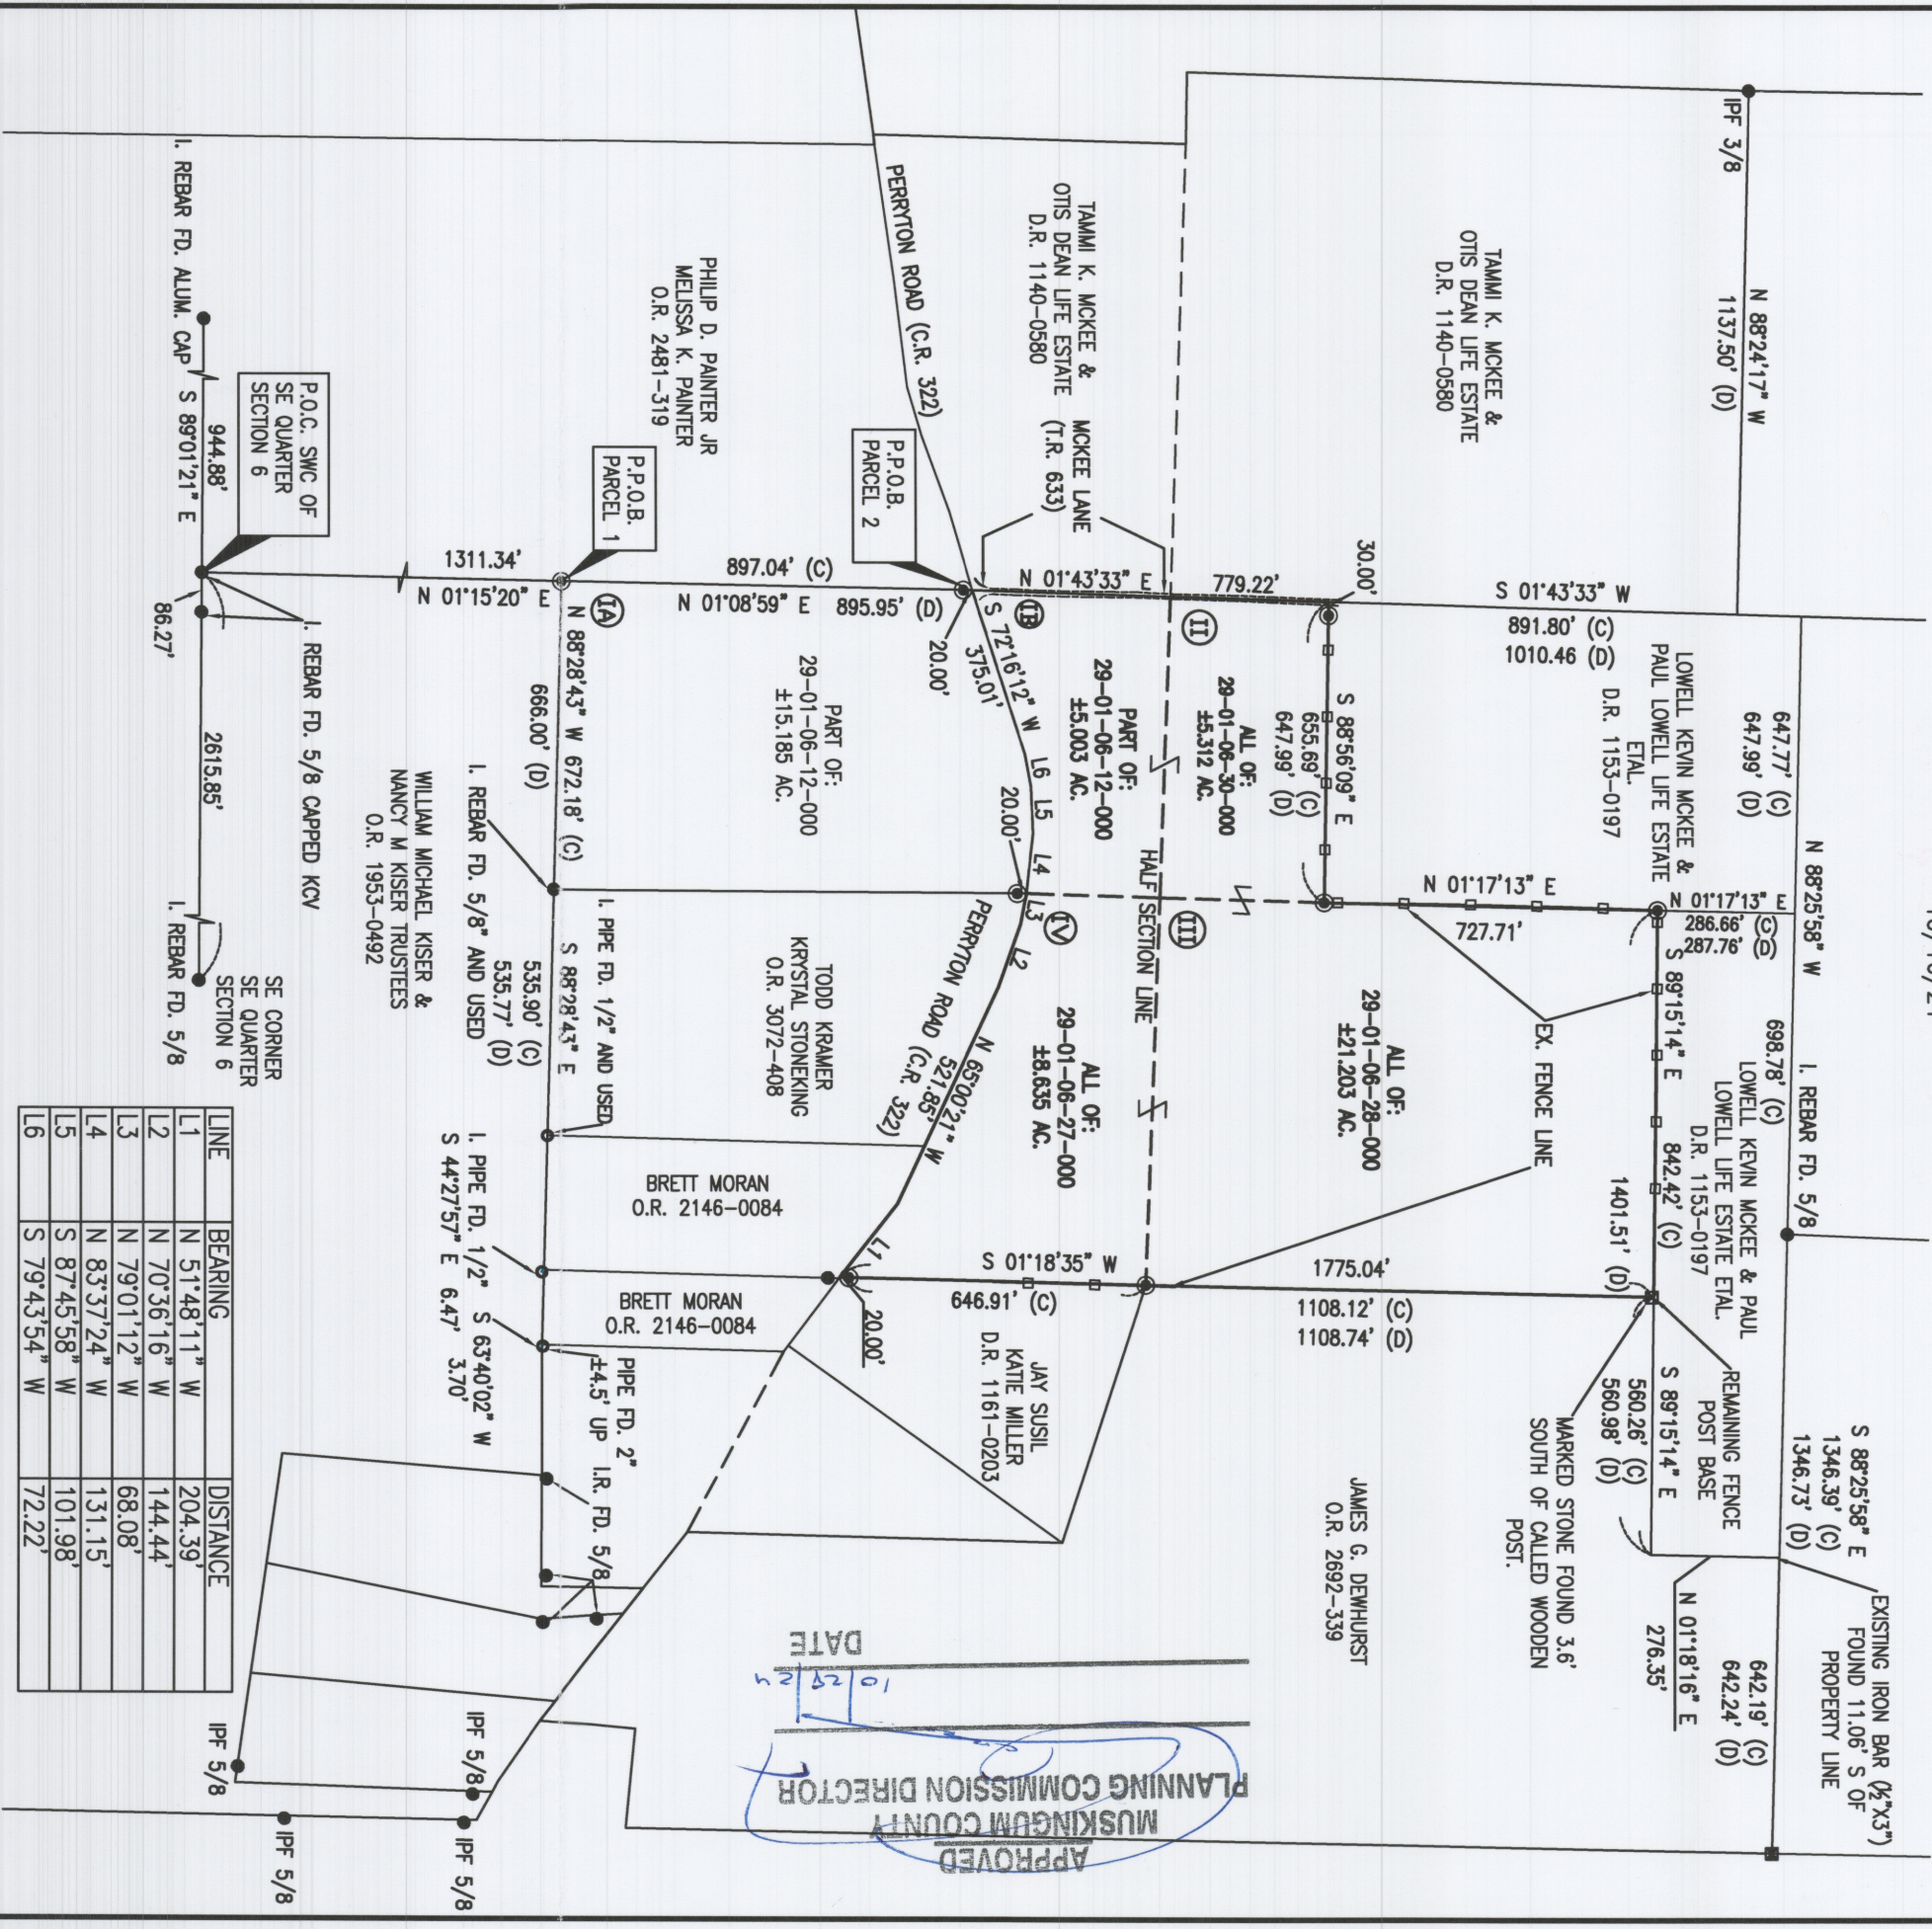

RECORD TABLE

A: SURVEY BY C.R. HARKNESS P.N. 29-01-06-11-000
B: SPLIT BY JAMES MARSH P.N. 29-01-06-16-001
C: SURVEY BY DENNIS HAGAN P.N. 29-01-06-03-000
D: SURVEY BY PETER L. DINAN P.N. 29-01-06-01-000
E: OFFICIAL RECORD 2692-339

BASIS OF BEARINGS

BEARINGS ARE BASED TO AN ASSUMED MERIDIAN AND
INTENDED TO INDICATE ANGLES BETWEEN LINES.

PARCEL NUMBER - GLORIA E. GARBEL D.R. 1065-0453

1A	29-01-06-12-000	± 5,003 ac.
1B	"	
1C	29-01-06-30-000	± 5,312 ac.
1D	29-01-06-28-000	± 21,203 ac.
1E	29-01-06-27-000	± 8,635 ac.
TOTAL:		± 40,153 ac.

SITUATED IN

STATE OF OHIO, COUNTY OF MUSKINGUM, TOWNSHIP OF
JACKSON, BEING PART OF THE SOUTHEAST AND NORTHEAST
QUARTER SECTION #6, TOWNSHIP 3, RANGE 9, UNITED
STATES MILITARY LANDS.

DESCRIPTION

APPROVED

By: *[Signature]*



OFFICE COPY
NOT RECORDED

Date

Dino Lustri, PS #8360

Digitally signed by Dino Lustri, P.E., P.S.
DN: C=US,
E=dilustri@triumphservices.com,
O=Triumph Services, CN=Dino Lustri,
P.E., P.S.
Contact Info: Reg. No. 8360
Date: 2024.10.25 11:17:51-0400'

LINE	BEARING	DISTANCE
L1	N 51°48'11" W	204.39'
L2	N 70°36'16" W	144.44'
L3	N 79°01'12" W	68.08'
L4	N 83°37'24" W	131.15'
L5	S 87°45'58" W	101.98'
L6	S 79°43'54" W	72.22'

SURVEYOR'S RATIONALE

IN DETERMINING THE BOUNDARY LINE ALONG THE MCKEE
PROPERTY LINE IT WAS STATED BY THE LANDOWNER THAT
THE EXISTING FENCES WERE EIGHTY PLUS YEARS OLD AND
WELL ESTABLISHED. FENCE LINES OF OCCUPATION WERE USED
IN ESTABLISHING THE LINES ALONG THE MCKEE PROPERTY. A
STONE WITH A CHISELED "X" WAS FOUND AND USED AS
EVIDENCE TO SUPPORT THE LOCATION OF MCKEE'S LINE.
RECORD "E" CALLS FOR A WOODEN FENCE POST WE BELIEVE
WAS FOUND, HOWEVER THE SAME RECORD DID NOT LOCATE
THE STONE.



triumphservices.com
Cleveland | Marietta | Zanesville
1672 Linden Avenue
Zanesville, OH 43701
740 452 7434