SURVEY OF 647.717 ACRE PARCEL

29-80-24-07
ADDRESS N/A

Being a part of Sections 17, 18, 23, 24 & 25, 3rd Qtr., Township-3, Range 9,
United States Military Lands, Jackson Township, Muskingum County, Ohio

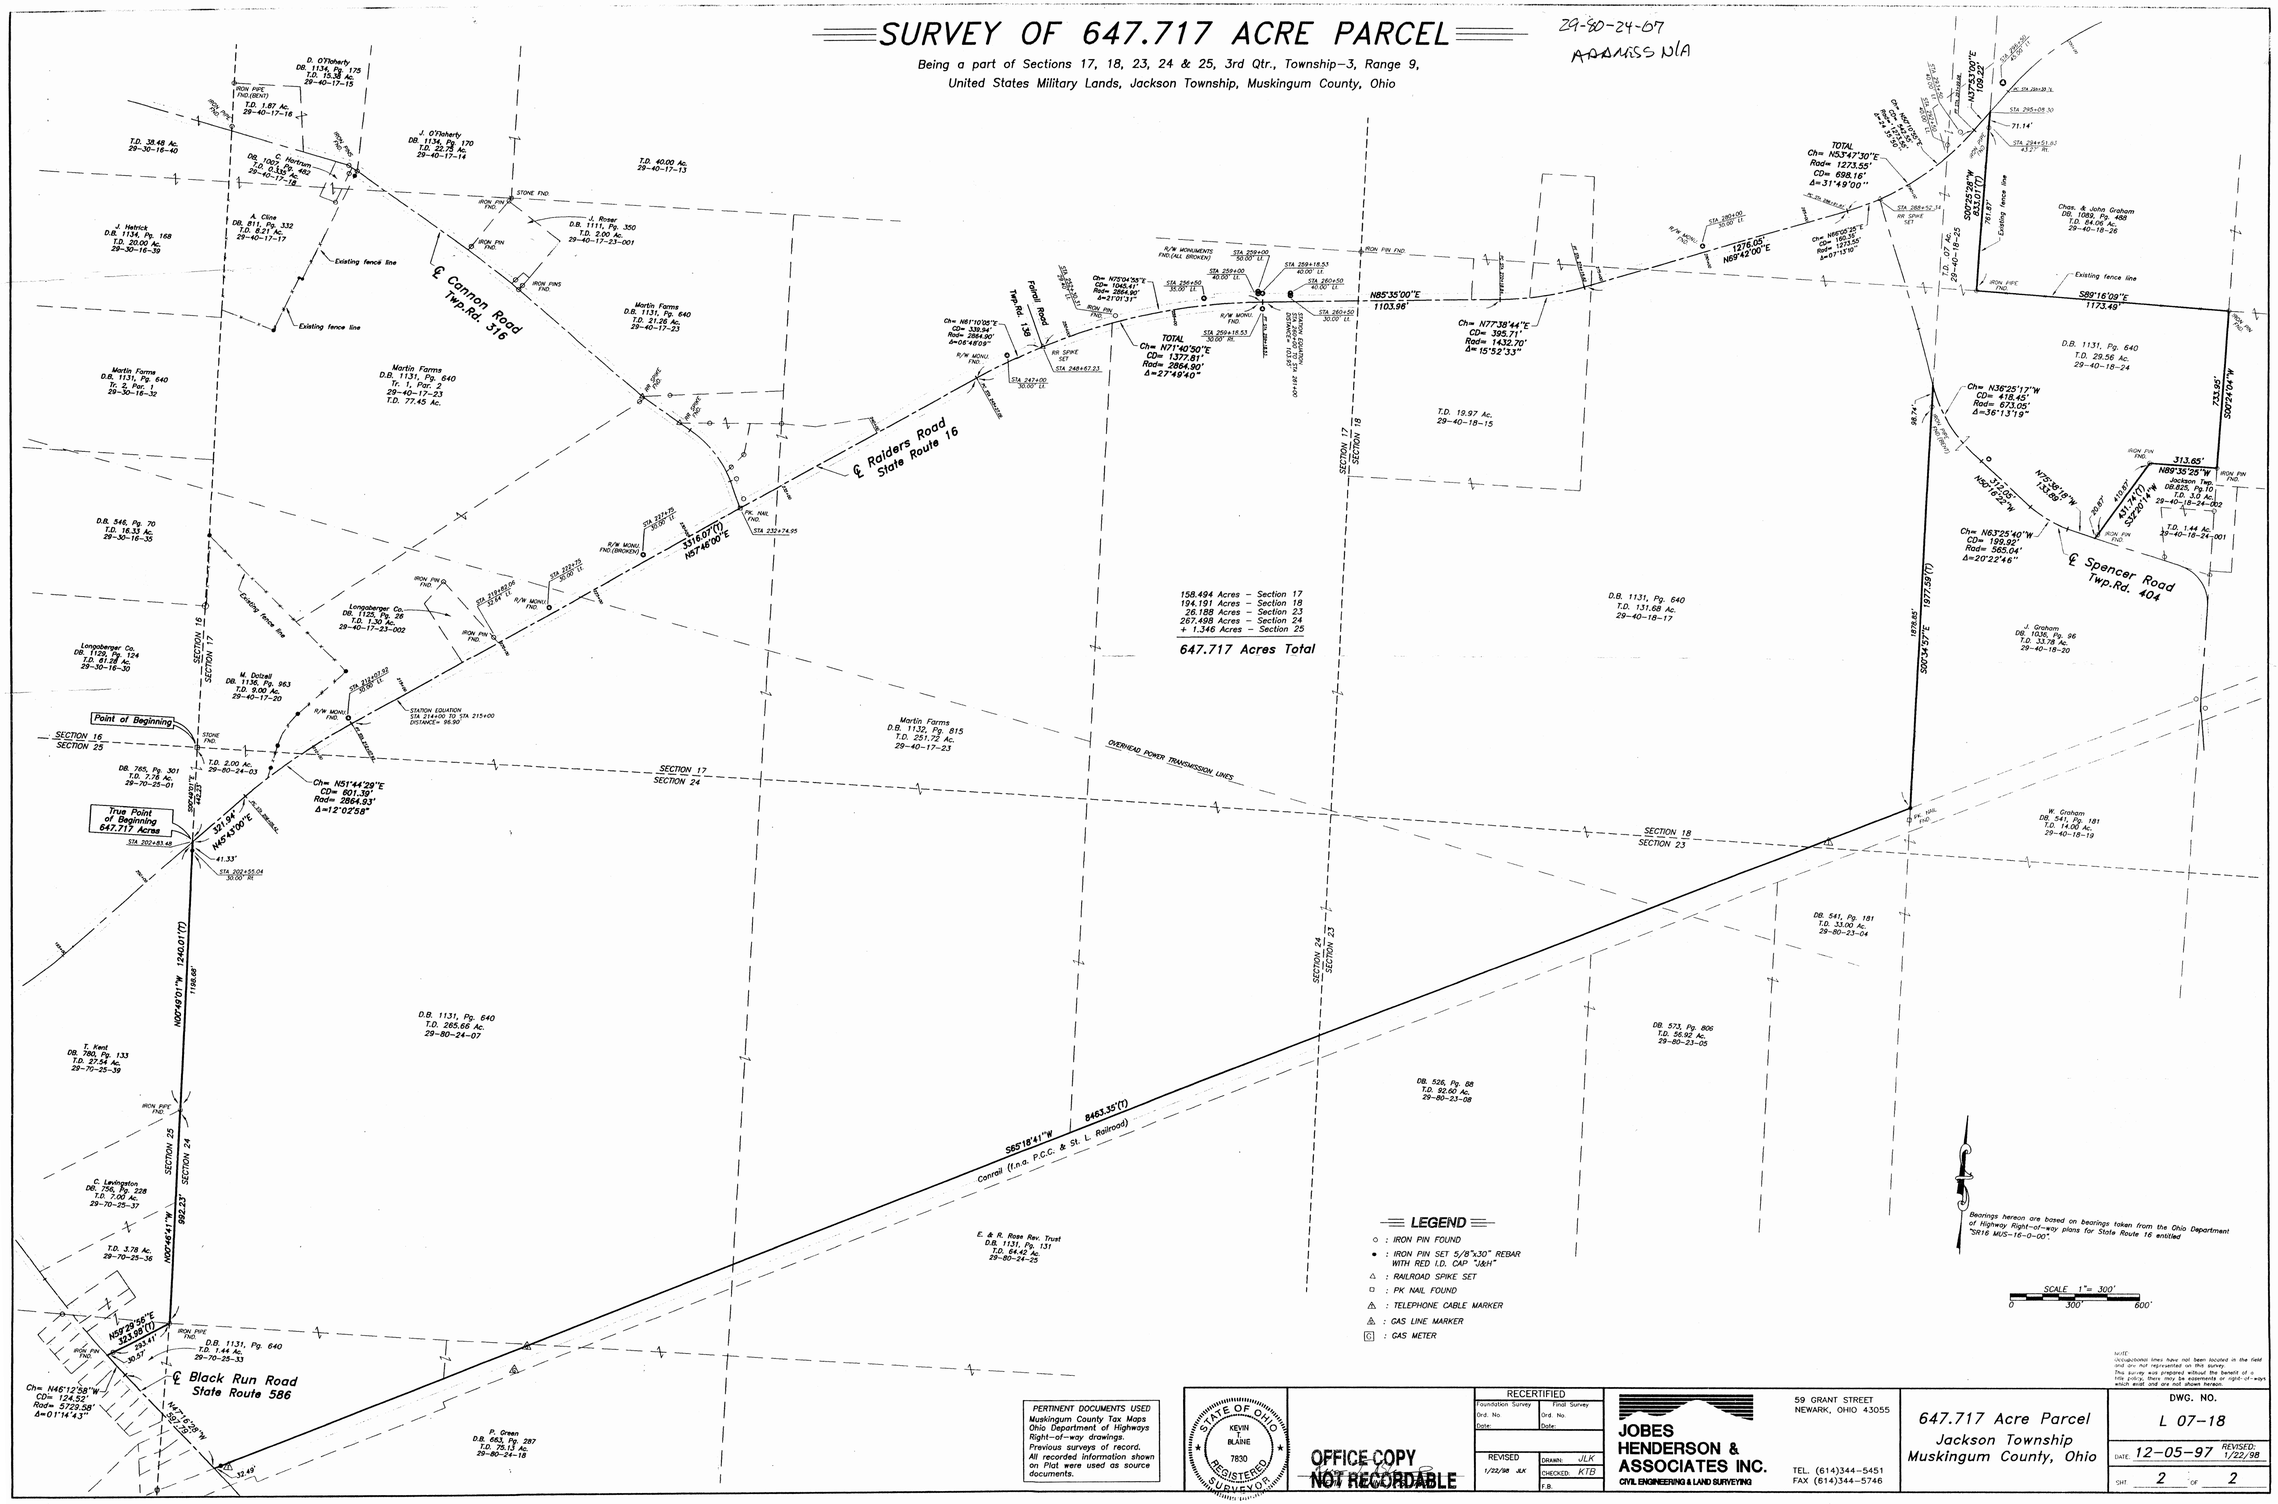

PERTINENT DOCUMENTS USED
Muskingum County Tax Maps
Ohio Department of Highways Right-of-way drawings.
Previous surveys of record.
All recorded information shown on Plat were used as source documents.

STATE OF OHIO
KEVIN R. BLAINE
7830
REGISTERED SURVEYOR

OFFICE COPY
NOT RECORDABLE

RECERTIFIED	
Foundation Survey	Final Survey
Ord. No.	Ord. No.
Date:	Date:
REVISED 1/22/98 JLK	DRAWN: JLK
	CHECKED: KTB
	F.B.

JOBES HENDERSON & ASSOCIATES INC.
CIVIL ENGINEERING & LAND SURVEYING
59 GRANT STREET
NEWARK, OHIO 43055
TEL. (614)344-5451
FAX (614)344-5746

647.717 Acre Parcel
Jackson Township
Muskingum County, Ohio

DWG. NO. L 07-18
DATE 12-05-97 REVISED: 1/22/98
SHT 2 OF 2

NOTE:
Occupational lines have not been located in the field and are shown approximate on this survey.
This survey was prepared without the benefit of a title policy, there may be easements or right-of-ways which exist and are not shown hereon.