PLAT OF SURVEY FOR THE VACATION OF A PORTION OF MOUND STREET AND ALL OF AN ALLEY IN FRAZEYSBURG

STATE OF OHIO, MUSKINGUM COUNTY, JACKSON TOWNSHIP, VILLAGE OF FRAZEYSBURG,
PART OF J.W. FRAZIER'S 2ND ADDITION TO FRAZEYSBURG (PLAT BOOK 4, PAGE 87), SECTION 19,
TOWNSHIP 3 NORTH, RANGE 9 WEST, UNITED STATES MILITARY LANDS

DESCRIPTION
APPROVED
By: DMB 7-18-2022

ACREAGE TO BE ADDED TO PARCEL NO.:

29-61-05-10-000	±0.275 ACRES
29-61-05-11-000	±0.025 ACRES
29-61-05-12-000	±0.025 ACRES
29-61-05-13-000	±0.025 ACRES
29-61-05-14-000	±0.025 ACRES
29-61-05-15-000	±0.025 ACRES
TOTAL	±0.400 ACRES

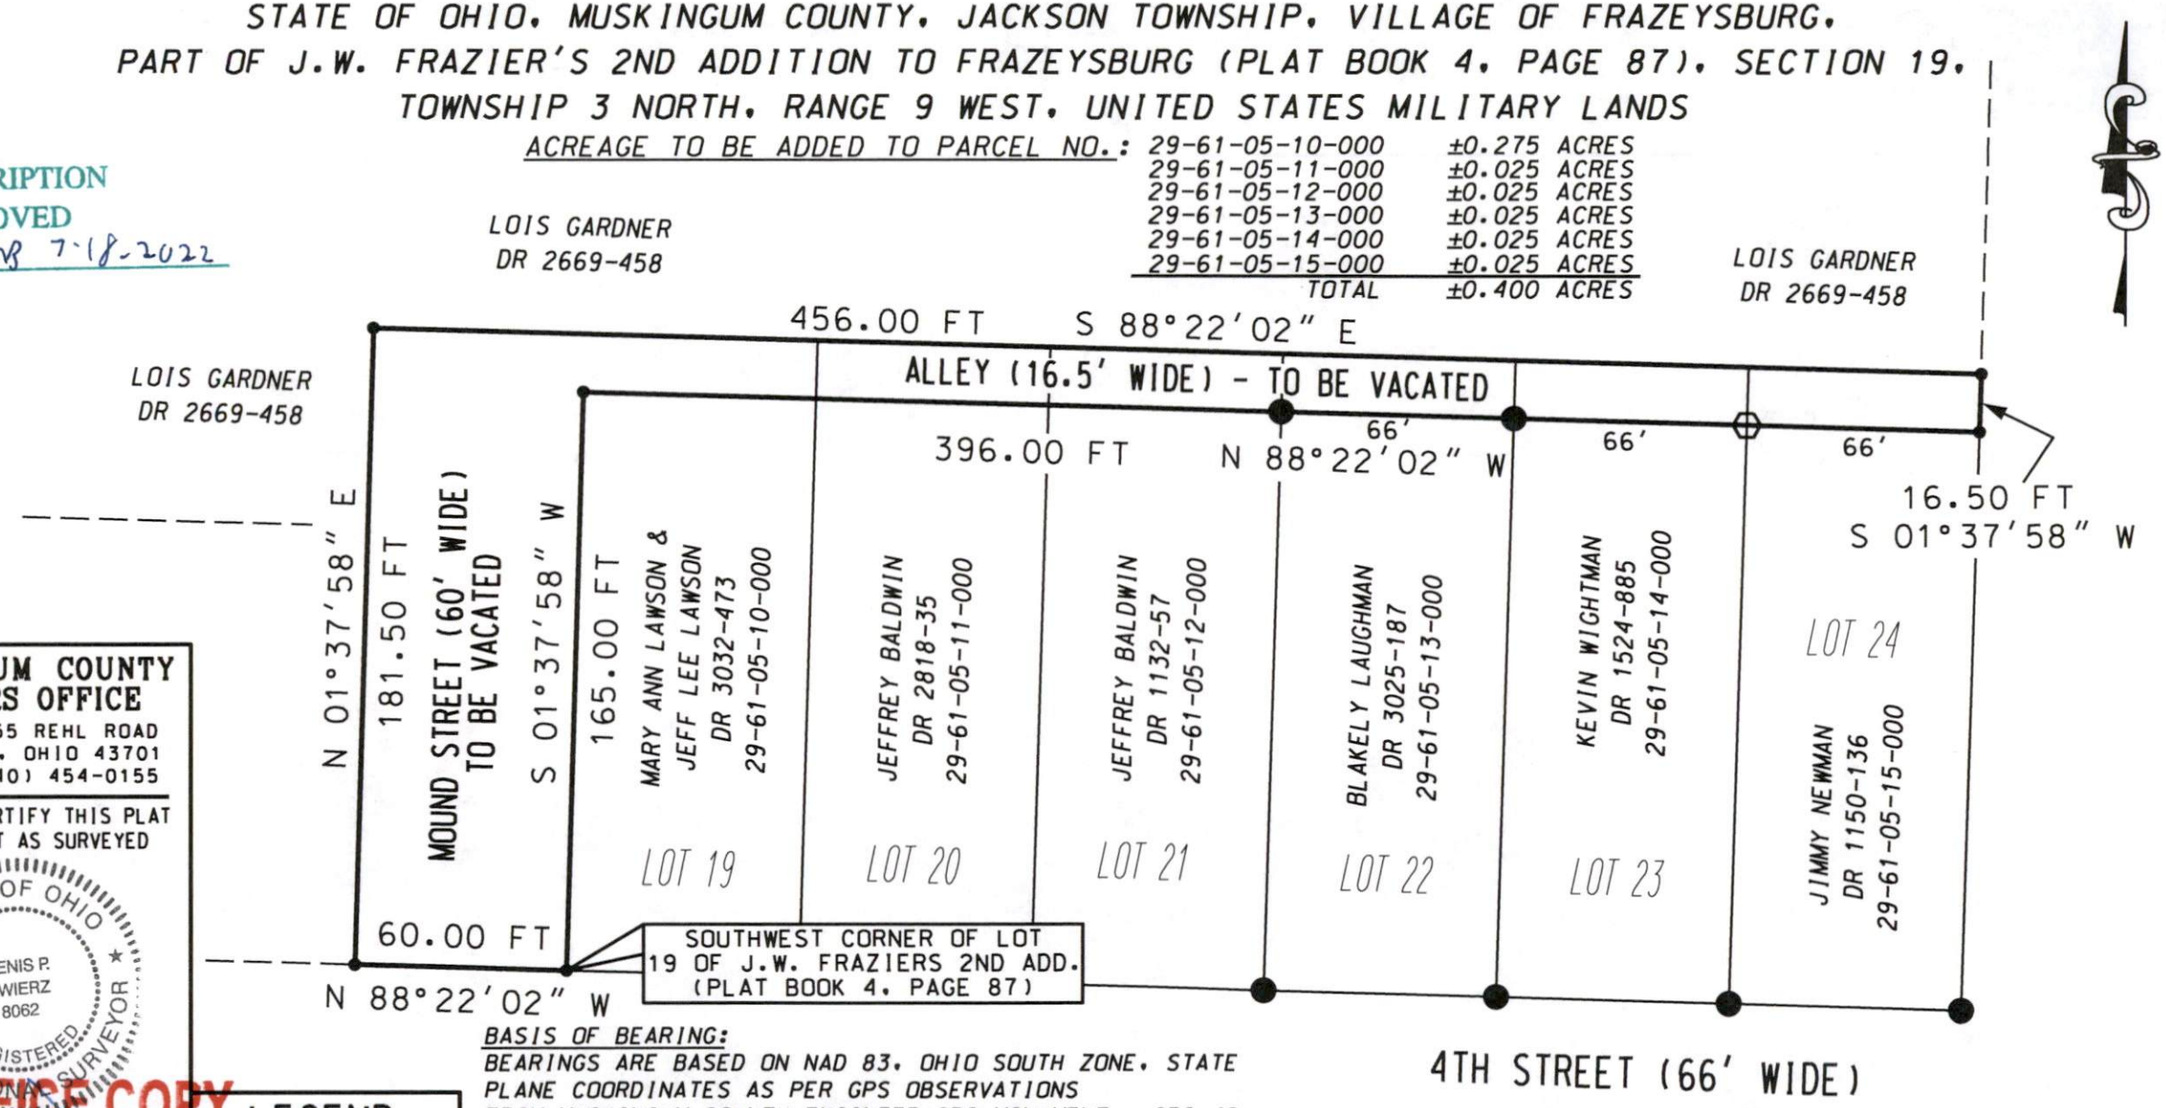

MUSKINGUM COUNTY ENGINEERS OFFICE
155 REHL ROAD
ZANESVILLE, OHIO 43701
(740) 454-0155

I HERE BY CERTIFY THIS PLAT TO BE CORRECT AS SURVEYED JUNE 2022

STATE OF OHIO
DENIS P. SWIERZ
8062
REGISTERED
PROFESSIONAL SURVEYOR

OFFICE COPY
NOT RECORDABLE

DENIS P. SWIERZ
PS# 8062
DATE 7/12/22

LEGEND
- IRON PIN FOUND
- AXLE FOUND
- POINT

BASIS OF BEARING:
BEARINGS ARE BASED ON NAD 83, OHIO SOUTH ZONE, STATE PLANE COORDINATES AS PER GPS OBSERVATIONS FROM MUSKINGUM COUNTY ENGINEER GPS MONUMENT - GPS 42.

PERTINENT DOCUMENTS AND SURVEYS USED:
1. DEED REFERENCES SHOWN
2. TAX MAPS
3. SURVEY RECORDS FOUND IN THE MUSKINGUM COUNTY ENGINEERS OFFICE, ZANESVILLE, OHIO

50 0 50 100 150
Scale: 1" = 50'