PARCEL No.	CONTROL NO.	KIND OF INSTRUMENT	DATE OF INSTRUMENT	GRANTOR	GRANTEE	RECORDED BOOK	RECORDED PAGE	RECORDED DATE	AREA ACRES	AREA SQUARE FEET	125.1 Map 38. REMARKS
1											Same as Parcel No.8, Map No.37.
2											Same as Parcel No.7, Map No.37.
3										3600	Record not found.
4	402	Release	- -	J.A.R.Slack	C.O.R.R.					20700	Instrument conveys 60' right-of-way. Also reserves right to use area not needed by Railroad.
5	404	Release	June 2 1882	Wm.Ayres	C.O.R.R.				7.79		Reserves right to use as much of strip as not needed by railroad.
6										15000	Record not found.
7	405	War. Deed	June 14 1853	Edward Hall, et al	C.O.R.R.	24	345	July 6 1853	7.025		
8	406 406¼	War. Deed Agree.	Aug.6 1882 Oct.29 1882	Jacob Miller, et ux Jacob Miller, et ux.	C.O.R.R. C.O.R.R.	22	129	Aug.6 1882	4.46		
									3.81		Record not found. Same as Parcel No.1, Map No.39.
10	408¼	War. Deed	Feb.10 1925	Robert N.McConnell et ux.	B.&O.R.R.	210	341	Mar.4 1925	0.0135		A.F.E. 7141
11 12	401¼	War. Deed	Dec.12 1931	Mary E.Urquhart et vir	B.&O.R.R.	245	333	Dec.31 1931	0.178 0.0903		Land fenced under Agree. of Dec.16,1931. Cust.No.401¼, A.F.E. 10775.

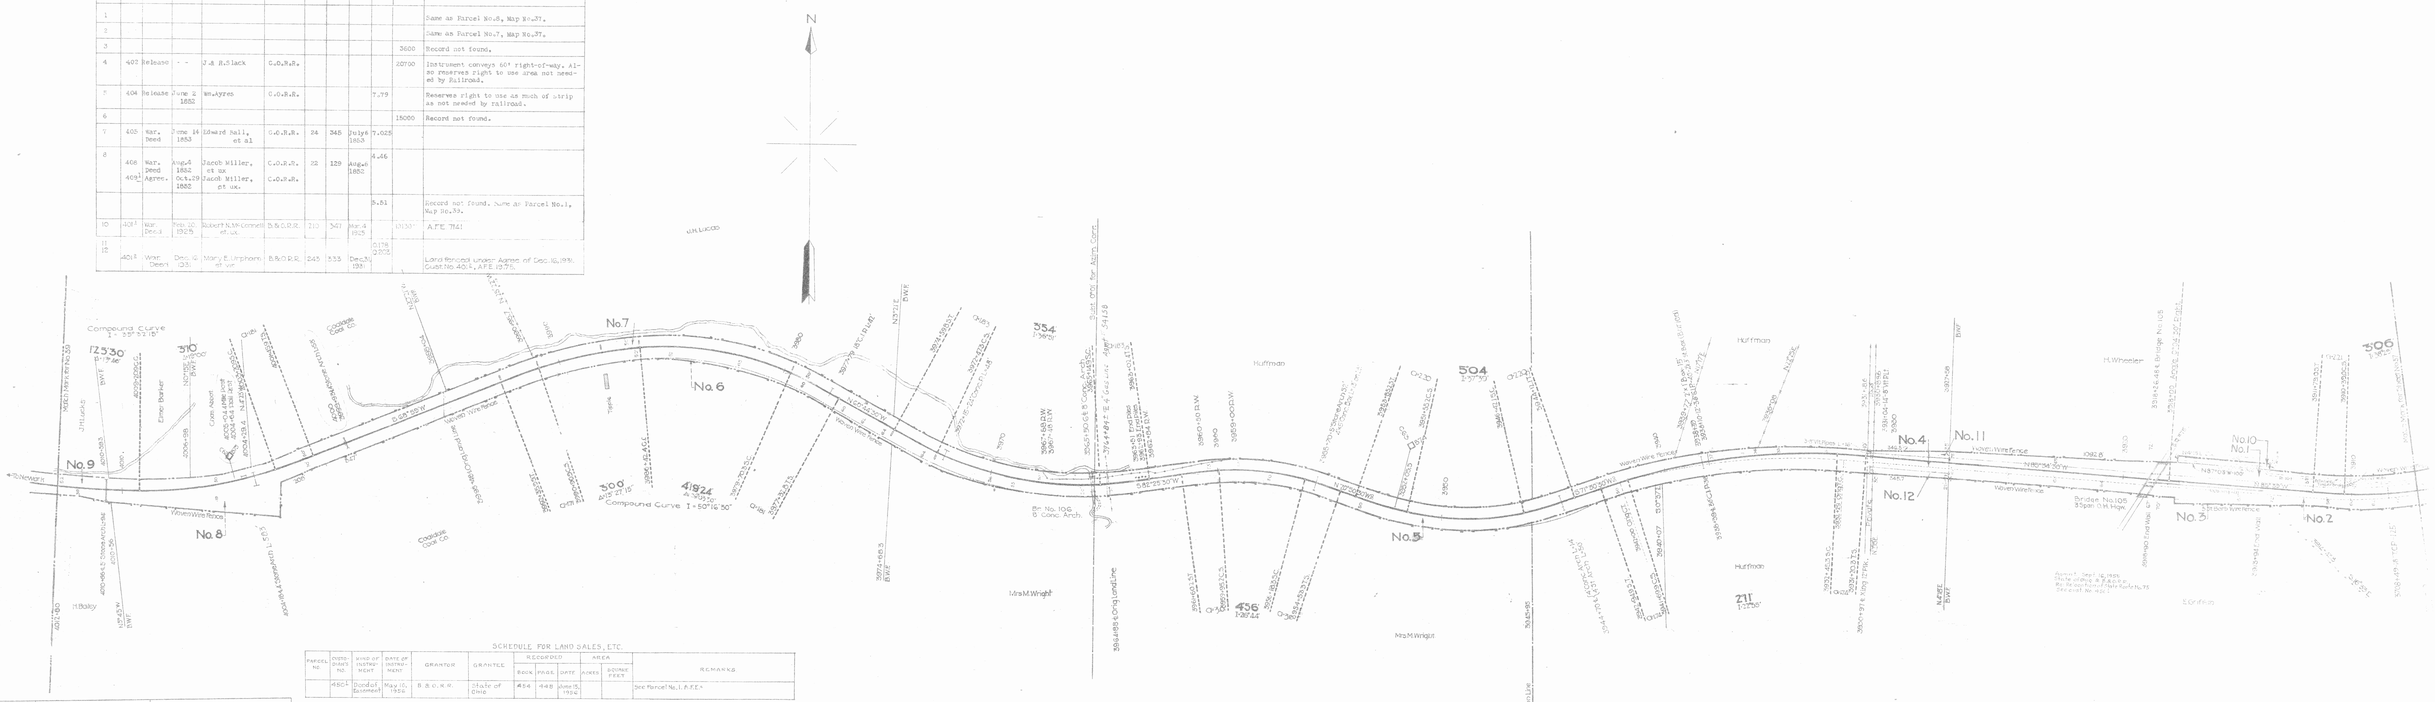

PARCEL No.	CONTROL NO.	KIND OF INSTRUMENT	DATE OF INSTRUMENT	GRANTOR	GRANTEE	RECORDED BOOK	RECORDED PAGE	RECORDED DATE	AREA ACRES	AREA SQUARE FEET	REMARKS
	480¼	Bond of Surrender	May 16, 1922	B.&O.R.R.	State of Ohio	454	448	June 15, 1922			See Parcel No.1, A.F.E.*

AUTHORITY	DATE INSTALLED OR RETIRED	DESCRIPTION
C.20449 A.F.E.-3851	Installed November 22, 1922	Installation of stub end siding 7-441A (1) L=856' with PS in main track at station 3993+19.5 and double end siding 7-441A (2) L=494' with West PS in 7-442A (1) respective station 3991+45.8 to serve Coddale Products Co. 0.2 to own 1/4 of 7-441A (1) from PS to PT of Cl.
20932 A.F.E.-4299	Installed Dec. 26, 1923	Construction of 8' Concrete Arch Bridge No. 106 at station 3965+50.8 replacing 12' Timber Trestle; Bridge of same number at this point.
C.25110 TE-0725	Retired April 14, 1924	For descriptions see 940 Schedule on Sheet No.37.
C.24910 A.F.E.-5101	Completed Feb. 20, 1925	Acquisition of parcel No.10, see land & damage, Cl. 1 & 2 between stations 3931+10 and 3917+75.
C.28786 A.F.E.11335	Retired Sept. 23, 1929	Detirement of Coddale Mine Tracks Station 3993+19.5.
C.30283 A.F.E.18337	Completed Mar. 22, 1929	Removal of culvert, Sta 74/E-Sta. 3972+19.

CONTINUED ON TYPED LIST

OHIO -