40-90-26-01-004 B 40-80-27-01-004 B 40-80-33-01-003 B 40-80-34-01-000 B

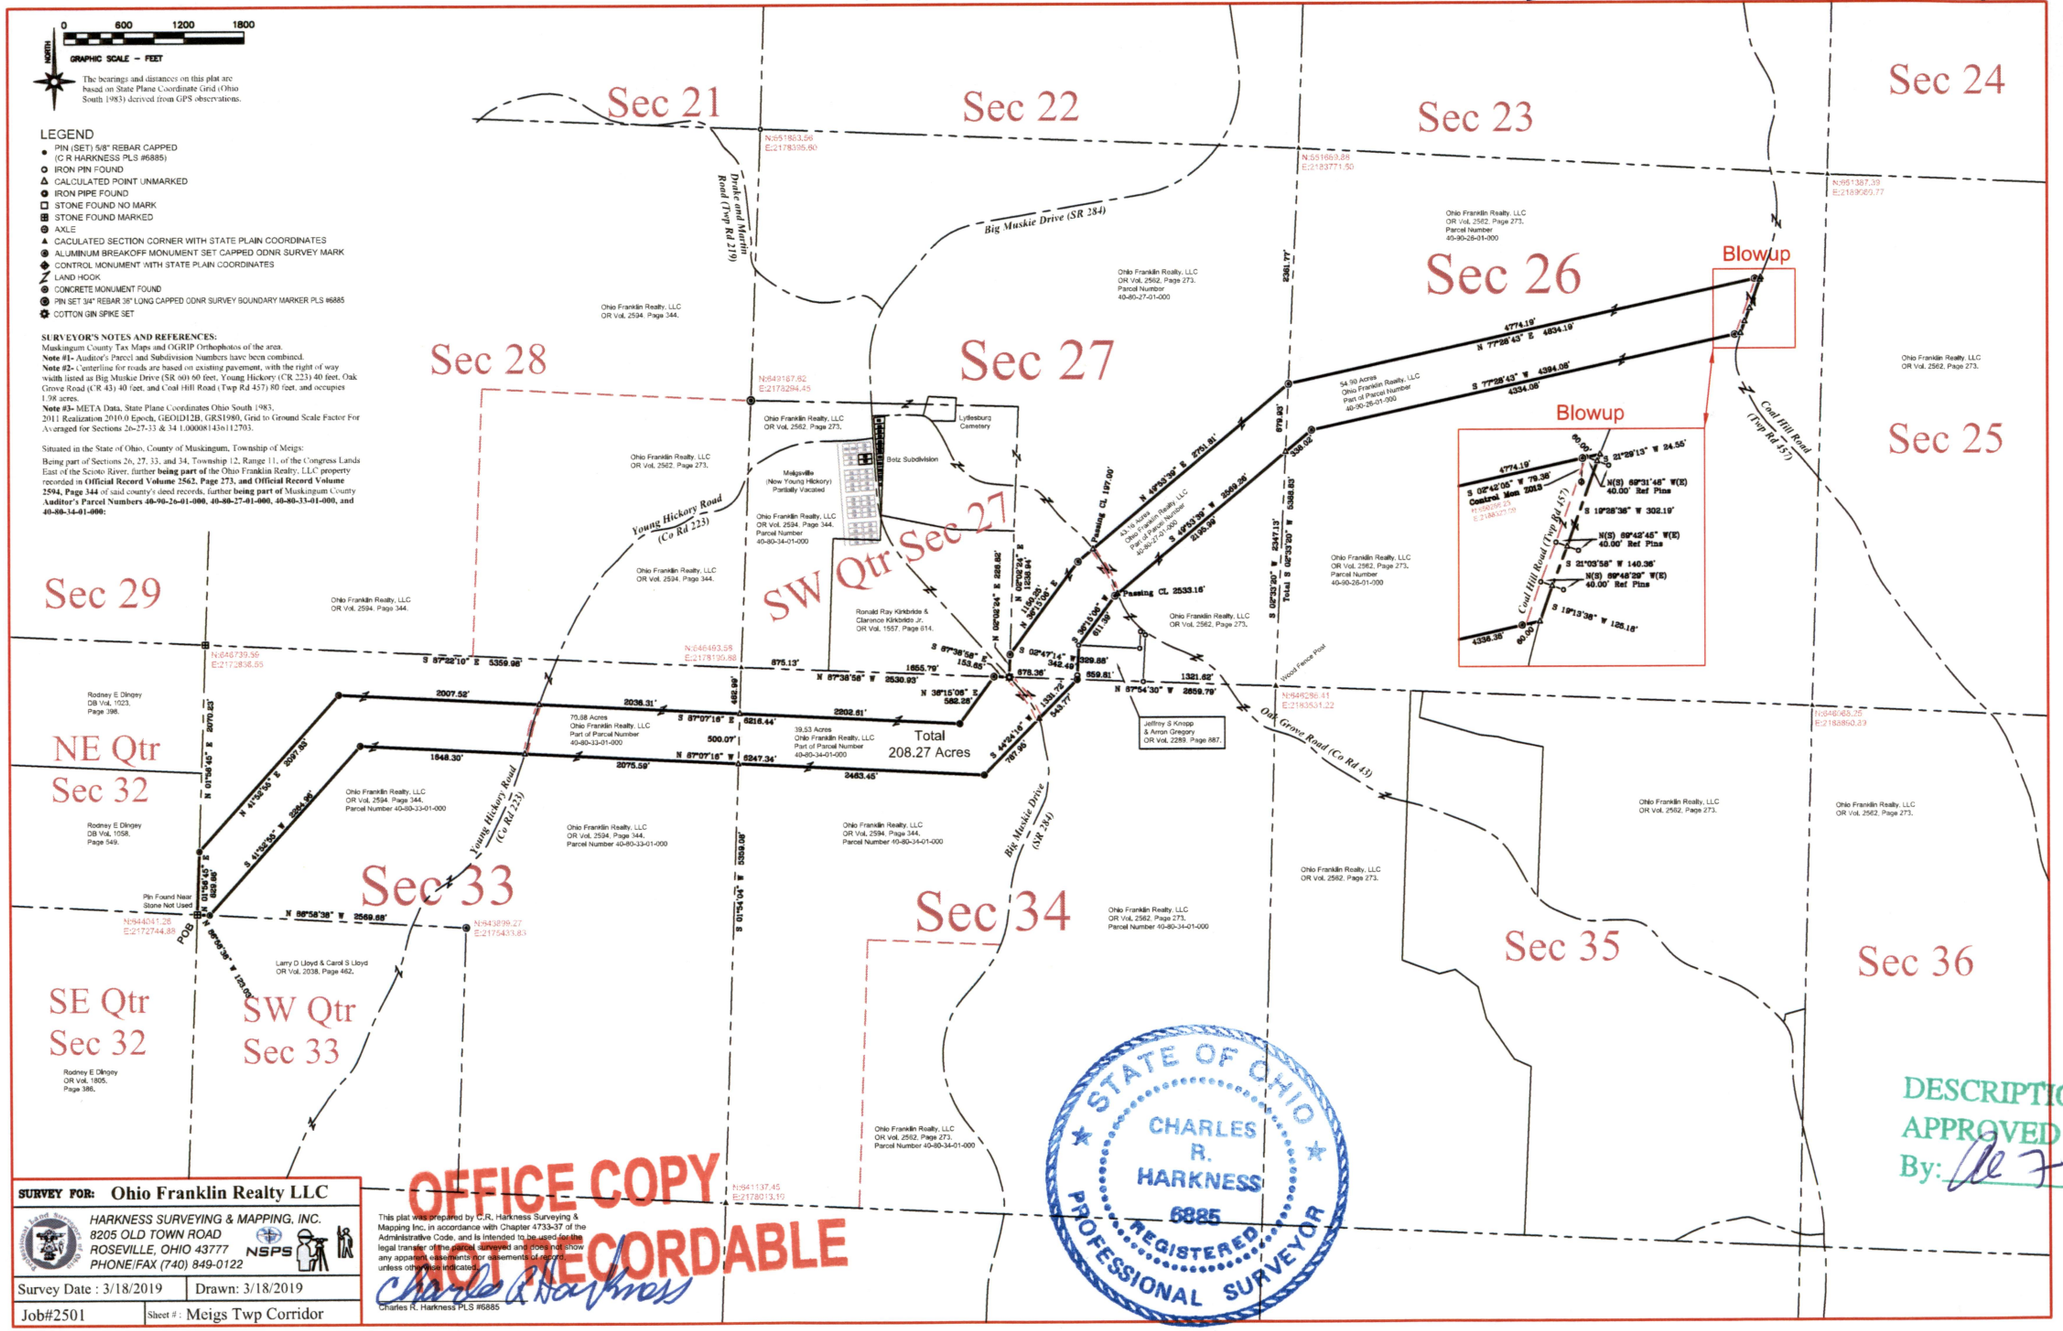

SURVEY FOR: Ohio Franklin Realty LLC

HARKNESS SURVEYING & MAPPING, INC.
8205 OLD TOWN ROAD
ROSEVILLE, OHIO 43777
PHONE/FAX (740) 849-0122
NSPS

Survey Date : 3/18/2019	Drawn: 3/18/2019
Job#2501	Sheet # : Meigs Twp Corridor

This plat was prepared by C.R. Harkness Surveying & Mapping Inc. in accordance with Chapter 4733-37 of the Administrative Code, and is intended to be used for the legal transfer of the parcel surveyed and does not show any apparent easements nor easements of record unless otherwise indicated.

Charles R. Harkness PLS #6885

OFFICE COPY
NOT RECORDABLE

DESCRIPTION APPROVED
By: 7-13-2014