

OFFICE COPY

NOT RECORDED

Date

Reg. Surveyor No. 7321

REFERENCES

All deed and official records shown on this plat.

Twelve Feet Wide Ingress, Egress, Easement

LEGEND

- Castor Road
- Railroad Spike Set
- Iron Pin Found
- Stone Found
- Axle Found
- Iron Pipe Found
- Railroad Spike Found
- Iron Pin Set, 5/8" rebar
- Monument Found
- Wooden Post

COURSE	BEARING	DISTANCE
L-1	N 89°19'59"E	205.11'
L-2	N 62°42'45"E	106.47'
L-3	S 87°46'25"E	111.10'
L-4	S 79°46'10"E	62.67'
L-5	S 65°52'58"E	44.23'
L-6	S 84°05'48"E	76.62'
L-7	S 79°23'45"E	109.22'
L-8	N 86°34'54"E	107.42'
L-9	S 76°34'50"E	64.68'
L-10	N 89°09'39"E	118.24'
L-11	N 38°49'59"E	84.67'
L-12	N 17°59'30"E	71.87'
L-13	N 07°35'30"E	148.36'
L-14	N 10°10'55"E	139.67'
L-15	N 01°32'34"E	70.20'
L-16	N 03°09'46"W	99.51'
L-17	N 16°56'23"W	48.26'
L-18	N 29°12'44"W	77.88'
L-19	N 22°46'44"W	98.92'
L-20	N 32°34'12"W	140.21'
L-21	N 41°46'09"W	314.76'
L-22	N 47°54'59"W	137.80'
L-23	N 24°21'13"W	39.31'
L-24	N 06°19'41"W	104.15'
L-25	N 25°18'34"E	50.60'
L-26	N 46°48'53"E	216.45'
L-27	N 58°55'54"E	43.72'
L-28	N 71°49'59"E	96.64'
L-29	N 54°32'40"E	51.34'
L-30	N 32°51'23"E	131.20'
L-31	N 40°21'13"E	61.57'

SITUATED IN:




State of Ohio, County of Muskingum, Township of Monroe, and being all of Military Lots 21, 25, 26, 27, and 28 in Quarter Township 3, and being part of the Southeast Quarter of Section 15, Township 3, Range 5, United States Military Lands.

BASIS OF BEARINGS

Bearings are based on the Ohio State Plane Coordinate System, NAD 83, South Zone, Grid North, as per GPS observations.

PARCEL NO.'S

- All of: 42-40-15-02-000 +- 20.01 Ac.
- All of: 42-40-03-01-000 +- 53.49 Ac.
- All of: 42-40-03-02-000 +- 53.49 Ac.
- All of: 42-40-03-06-000 +- 102.08 Ac.
- All of: 42-40-03-07-000 +- 100.36 Ac.
- All of: 42-40-03-14-000 +- 96.09 Ac.
- All of: 42-40-03-14-000 +- 96.09 Ac.
- All of: 42-40-03-14-000 +- 96.09 Ac.
- All of: 42-40-03-28-000 +- 94.57 Ac.
- All of: 42-40-03-28-000 +- 94.57 Ac.
- All of: 42-40-03-28-000 +- 94.57 Ac.

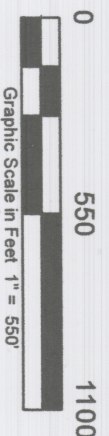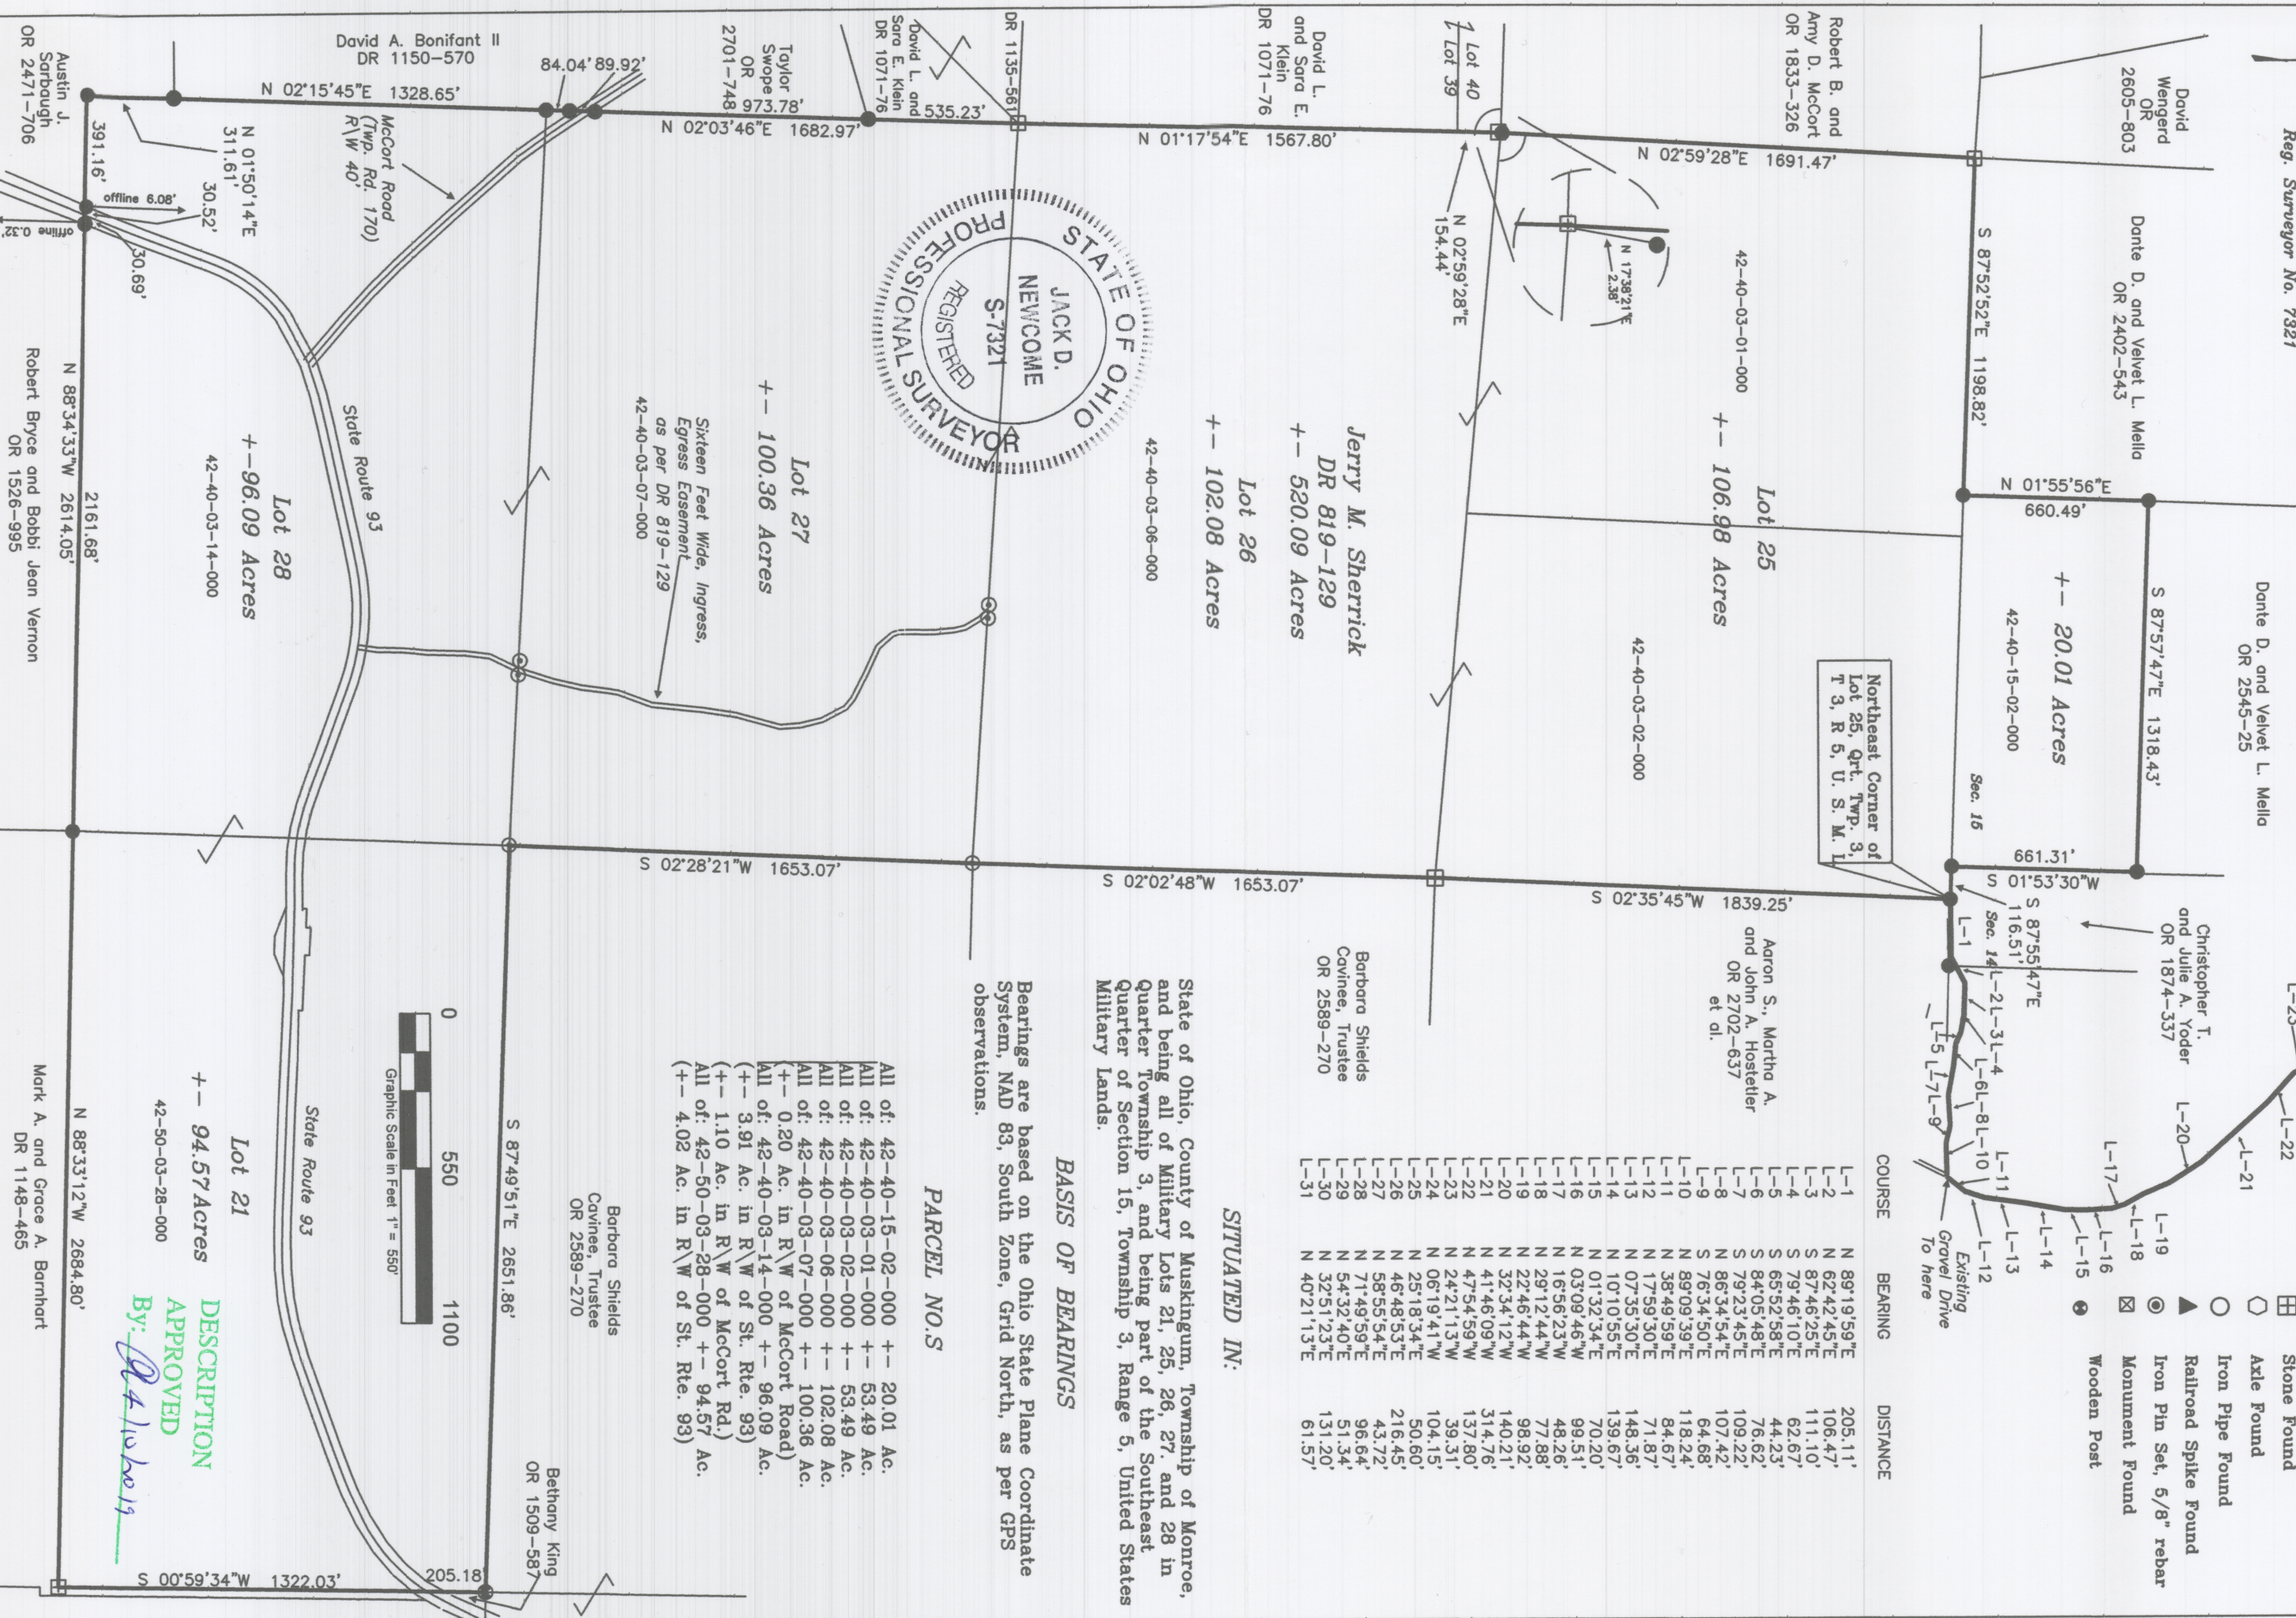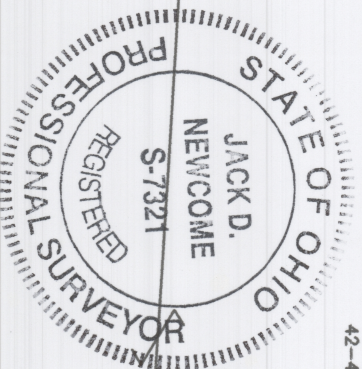

DESCRIPTION
APPROVED
By: [Signature]

Mark A. and Grace A. Barnhart
DR 1148-465