47-60-04-02-000 B

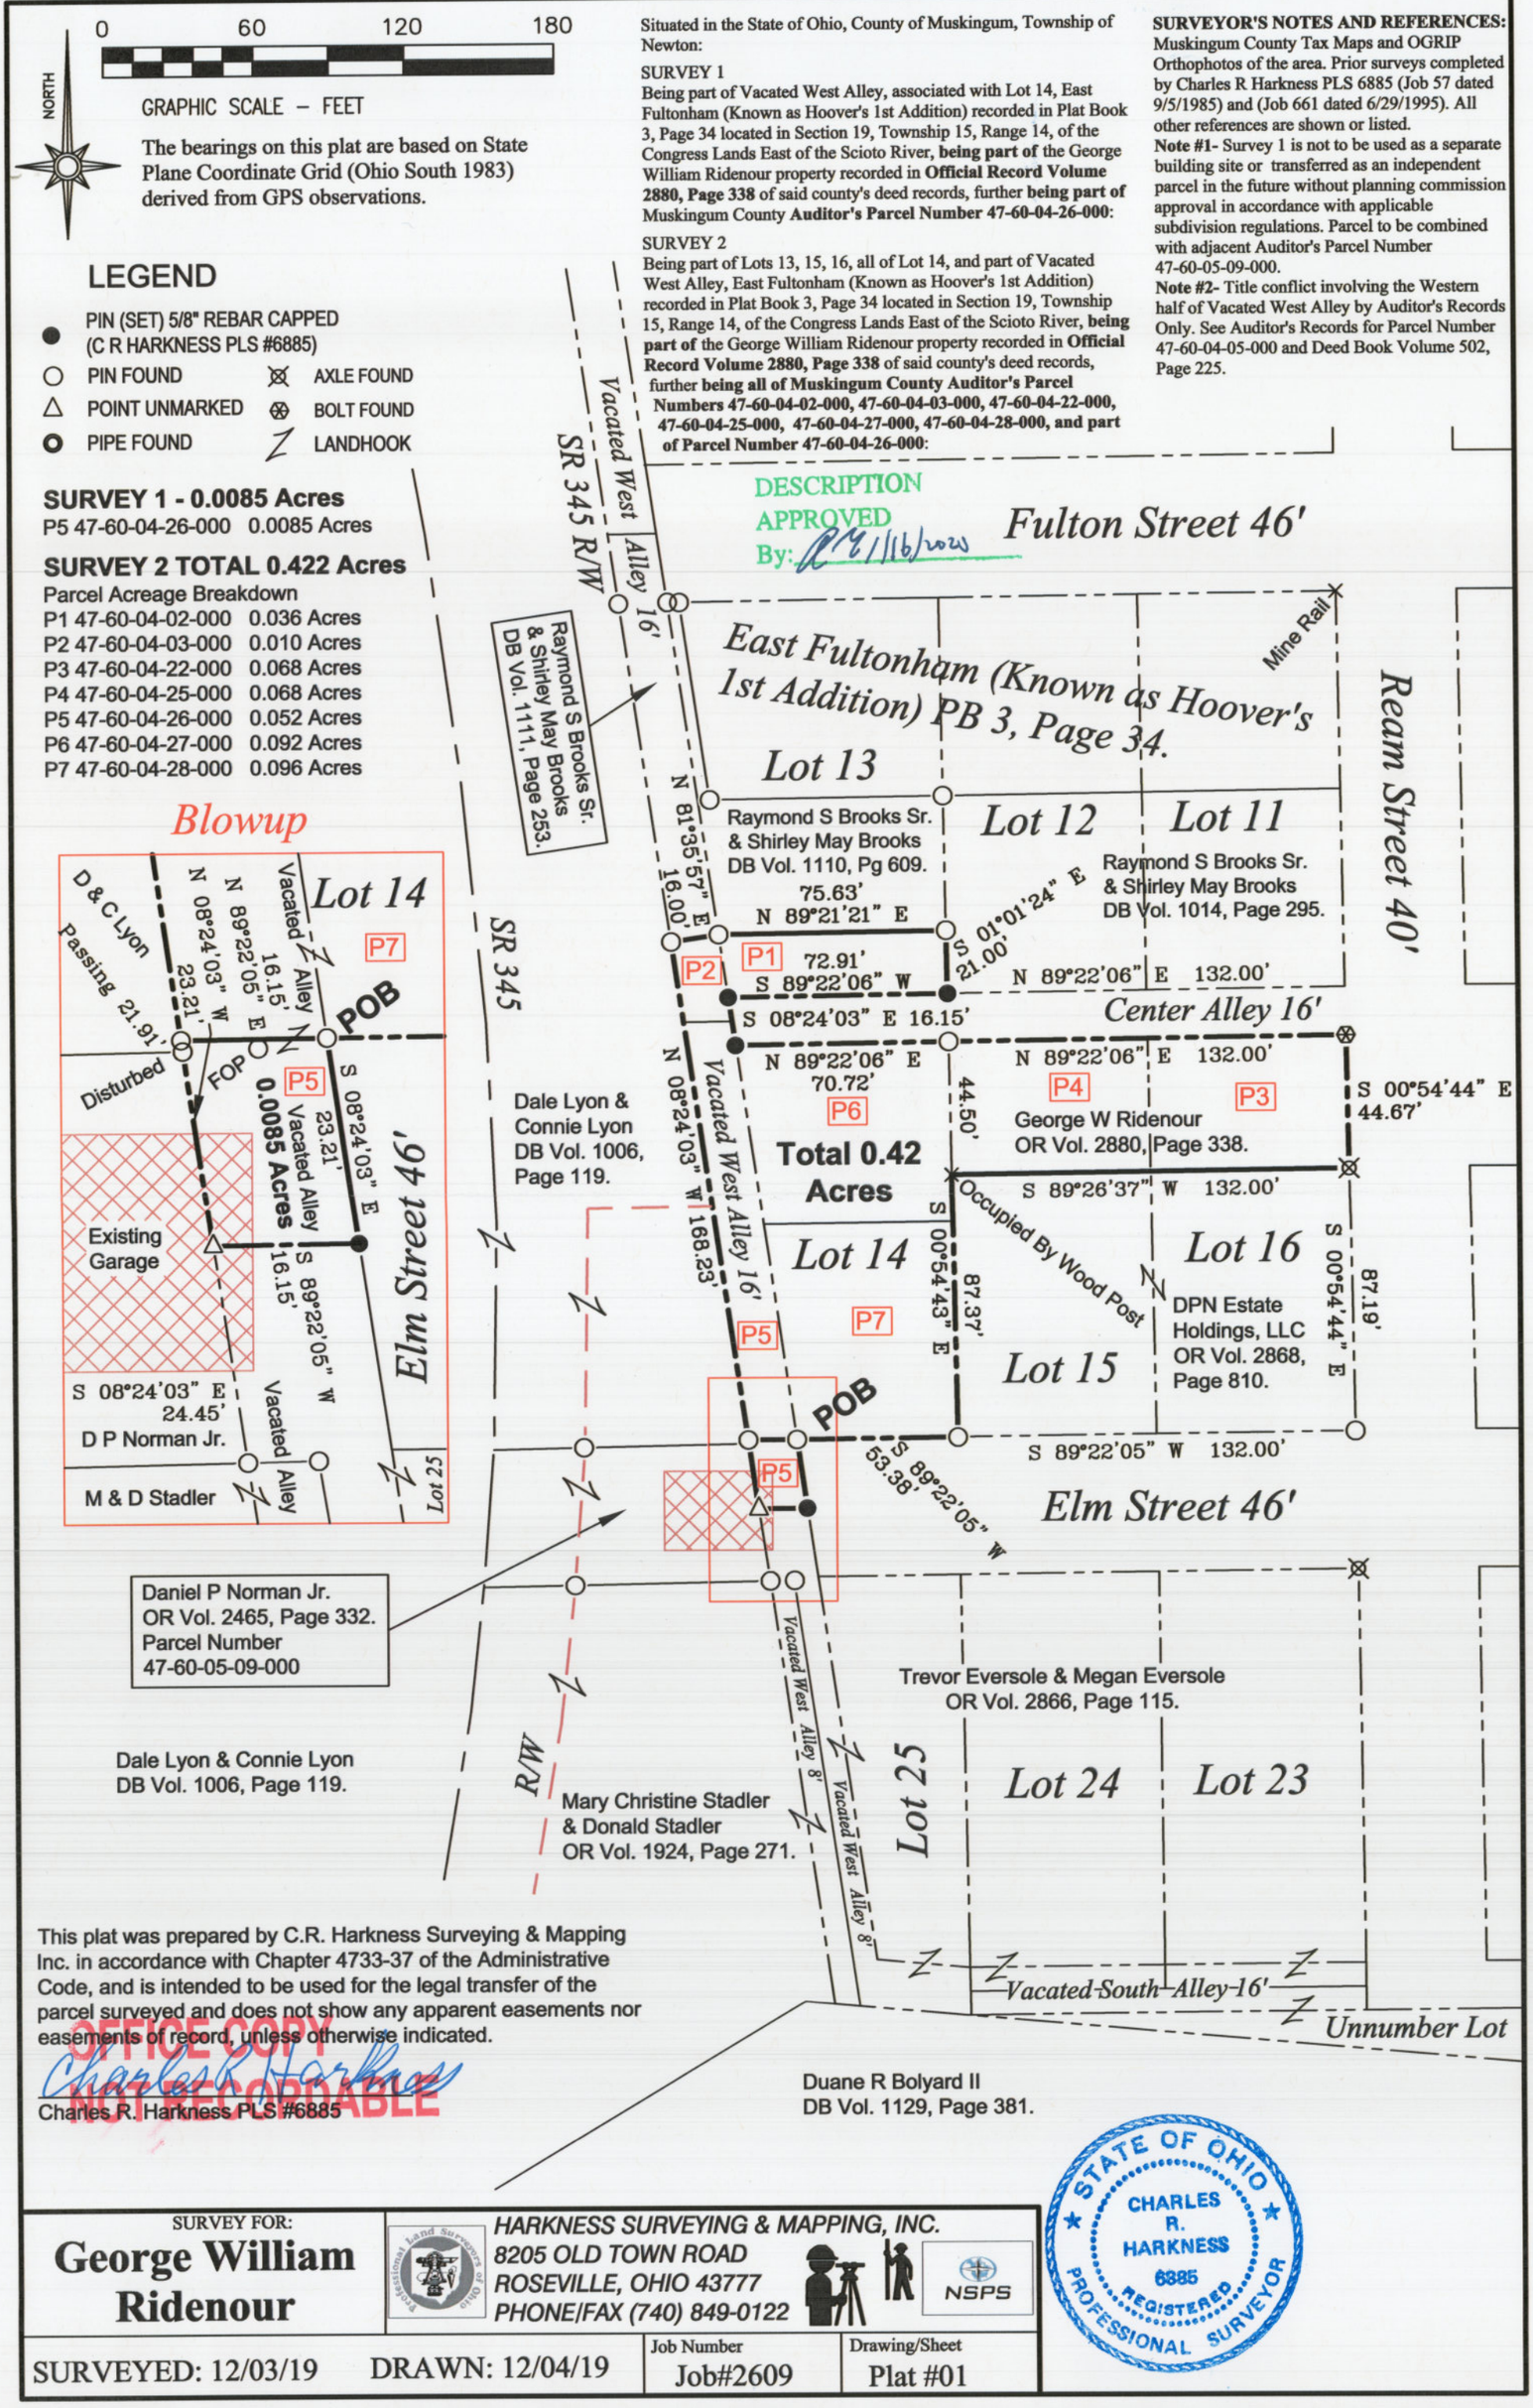

This plat was prepared by C.R. Harkness Surveying & Mapping Inc. in accordance with Chapter 4733-37 of the Administrative Code, and is intended to be used for the legal transfer of the parcel surveyed and does not show any apparent easements nor easements of record, unless otherwise indicated.

OFFICE COPY NOT FOR RECORDABLE

Charles R. Harkness

Charles R. Harkness PLS #6885

STATE OF OHIO ★ CHARLES R. HARKNESS 6885 REGISTERED PROFESSIONAL SURVEYOR

SURVEY FOR:	HARKNESS SURVEYING & MAPPING, INC.		
George William Ridenour	8205 OLD TOWN ROAD ROSEVILLE, OHIO 43777 PHONE/FAX (740) 849-0122		
SURVEYED: 12/03/19	DRAWN: 12/04/19	Job Number: Job#2609	Drawing/Sheet: Plat #01