


SURVEY PLAT OF 17.794 ACRES +/-
NANCY L. APPERSON
PART OF THE NW1/4, THE SW1/4 AND THE SE1/4 OF SECTION 20
TOWNSHIP 13, RANGE 11
CONGRESS LANDS EAST OF THE SCIOTO RIVER SURVEY
RICH HILL TOWNSHIP, MUSKINGUM COUNTY, OHIO
DEED REFERENCE : OFFICIAL RECORD 2591, PAGE 752

Pertinent Documents :
All deeds as shown
County Tax Map
Survey Plats by Terry J. Finley - 7222
Survey Plat by L. Peter Dinan - 5451
Survey Plat by Charles R. Harkness - 6885


- A = S88°24'37"E 125.00'
- B = S77°53'48"W 44.42'
- C = S23°57'14"E 165.00'
- D = N72°10'04"W 85.50'
- E = N11°32'39"E 99.00'
- F = N67°04'33"E 40.00'

- Legend :
- ☐ Marked Stone Found
 - ⊕ 5/8" Iron Pin Found Capped "Finley 7222"
 - ⊕ 5/8" Iron Pin Found Capped "Dinan 5451"
 - ⊕ 5/8" Iron Pin Found Capped "Harkness 6885"
 - ⊙ 1/2" Iron Pipe Found Uncapped
 - 5/8" Iron Pin Set Capped "G. Saling 7192"
 - ▲ Survey Angle Point
 - x — Existing Fence Line

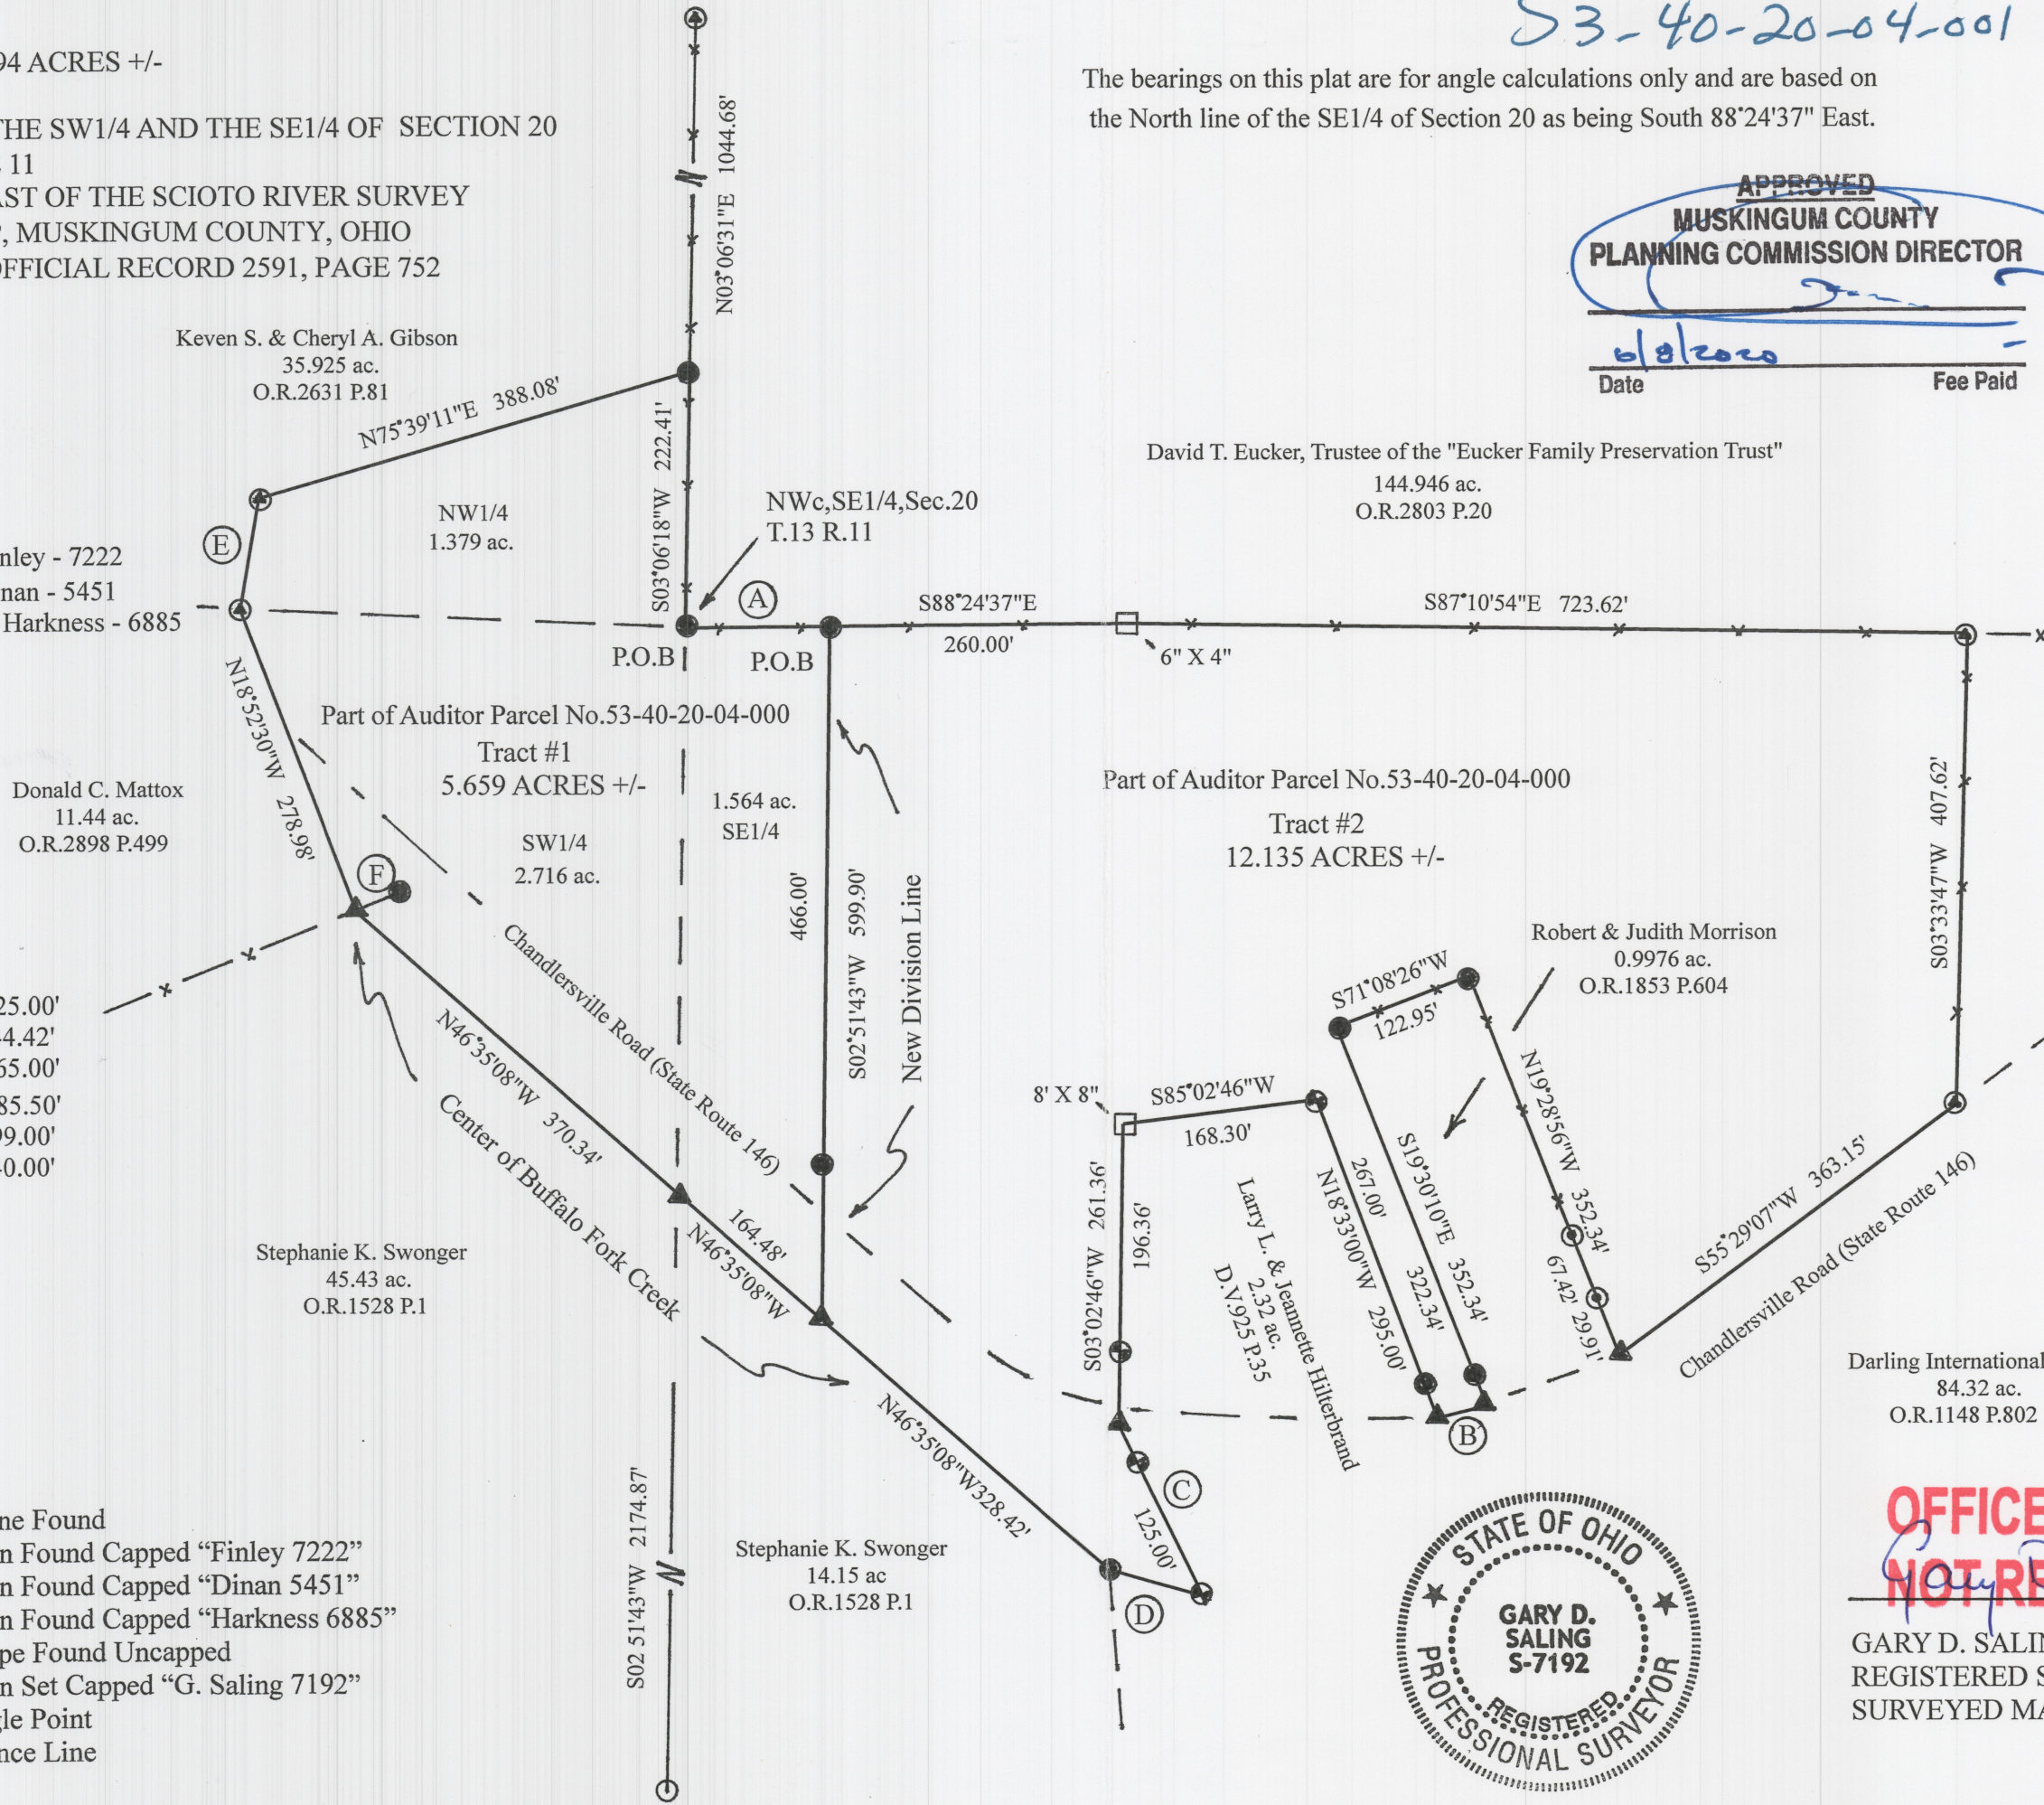

The bearings on this plat are for angle calculations only and are based on the North line of the SE1/4 of Section 20 as being South 88°24'37" East.

APPROVED
MUSKINGUM COUNTY
PLANNING COMMISSION DIRECTOR
Date 6/8/2020 Fee Paid

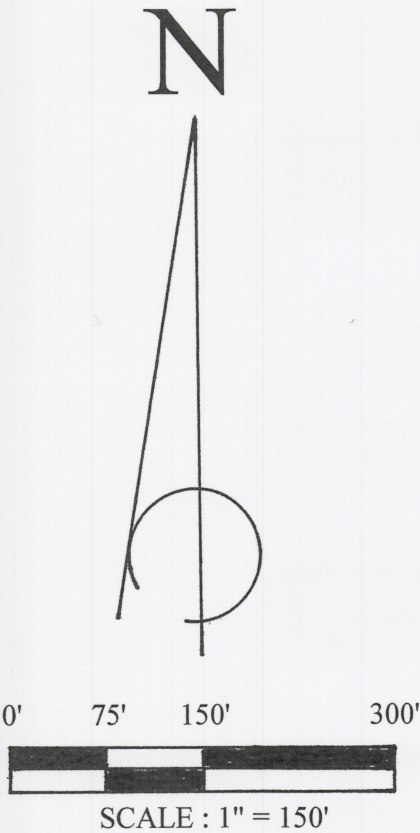

John Thomas & Jennie M. Swonger
2.507 ac.
O.R.2343 P.678

Approved For Transfer
On-Lot Sewage O.K.
Date 6-3-20
Zanesville-Muskingum Co.
Health Department

DESCRIPTION
APPROVED
By: [Signature]

Darling International Inc.
84.32 ac.
O.R.1148 P.802



OFFICE COPY
NOT RECORDABLE
GARY D. SALING
REGISTERED SURVEYOR NO. 7192
SURVEYED MAY 4, 2020