


SURVEY FOR BOB TAYLOR

AUDITOR'S PARCEL NUMBERS

56-60-01-14-000 (PART), 56-60-01-13-000 (ALL), & 56-50-01-45-000 (ALL)

BEING A PART OF THE PARCEL CONVEYED TO ROBERT W. TAYLOR IN DEED VOLUME 1083, PAGE 506 OF THE MUSKINGUM COUNTY DEED RECORDS, SITUATED IN MILITARY LOT 14, 15, 16 AND 18, TOWNSHIP 2, RANGE 6, OF THE UNITED STATES MILITARY LANDS, SALEM TOWNSHIP, MUSKINGUM COUNTY, OHIO.


BEARINGS ARE BASED ON OHIO STATE PLANE COORDINATE SYSTEM 1983(2011), OHIO SOUTH ZONE, GRID, DERIVED FROM A GPS OBSERVATION.

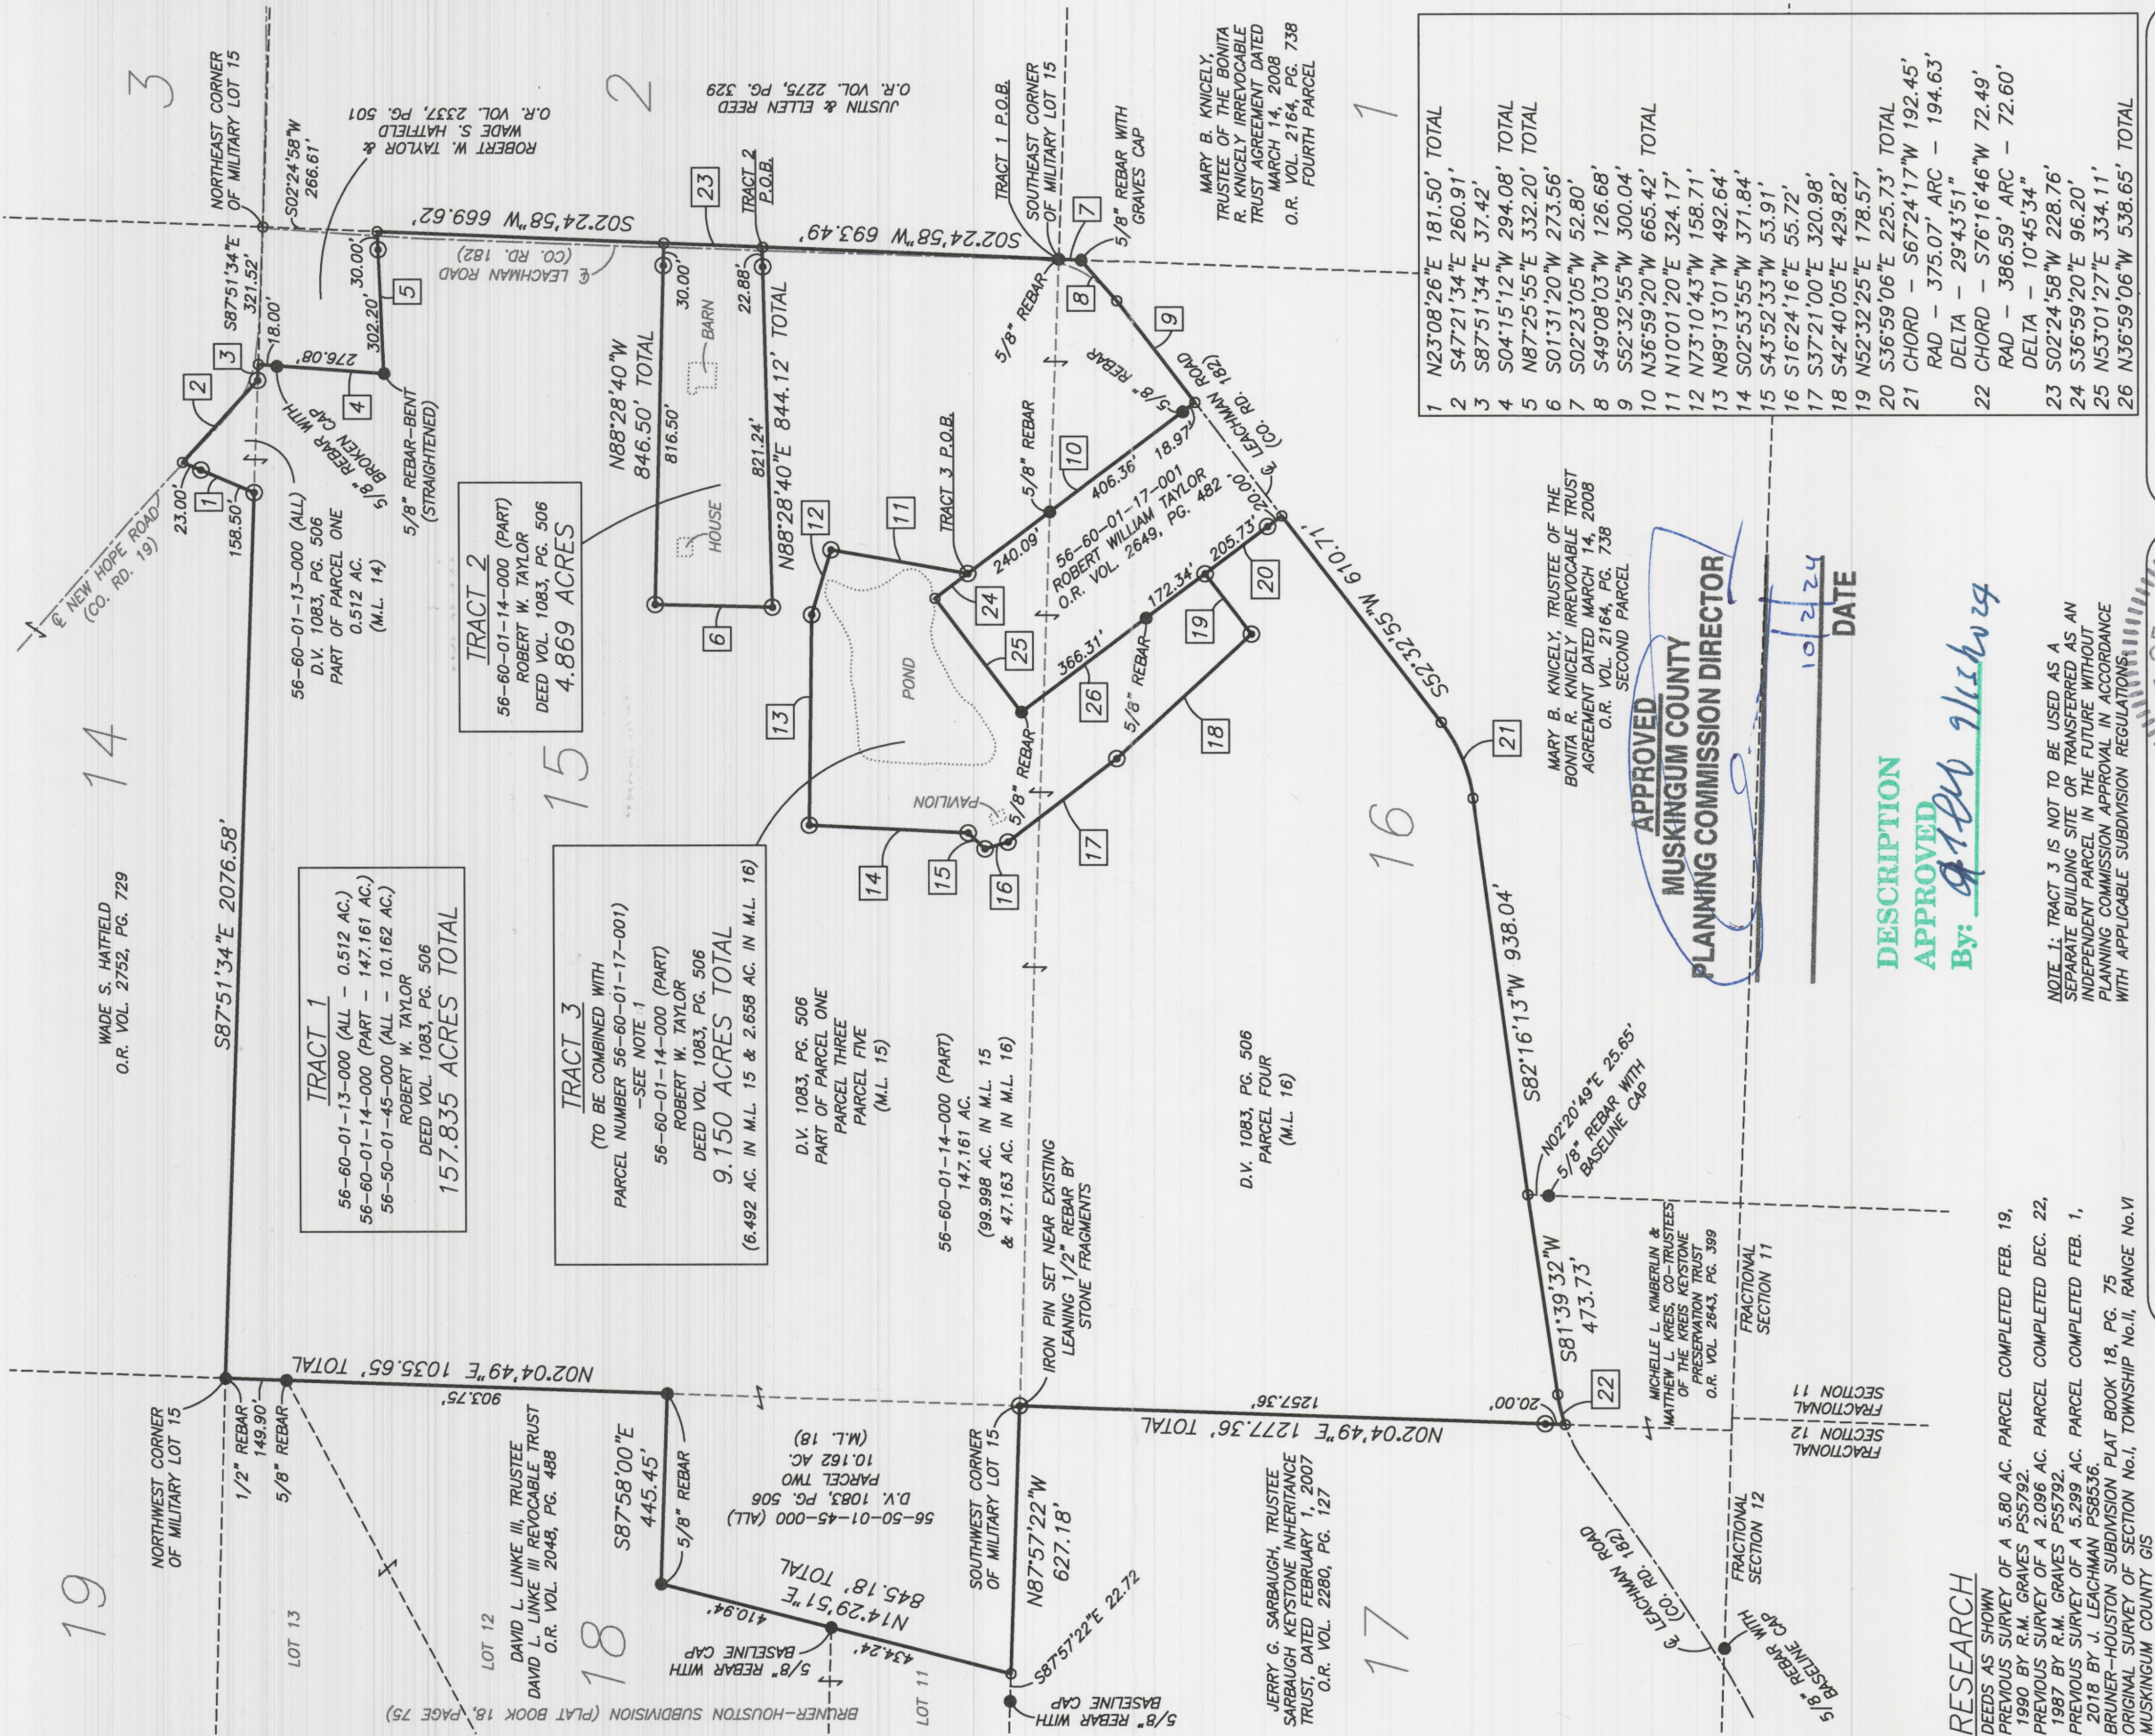

LEGEND


- EXISTING IRON PIN
- IRON PIN SET (5/8" REBAR W/CAP 30" LONG)
- ANGLE POINTS

I, JASON LEACHMAN, HEREBY CERTIFY TO THE BEST OF MY KNOWLEDGE AND BELIEF THE ABOVE PLAT AND SURVEY TO BE CORRECT AS PREPARED BY ME, THIS 3rd DAY OF SEPTEMBER, 2024, FROM A FIELD SURVEY COMPLETED THE 3rd DAY OF SEPTEMBER, 2024.

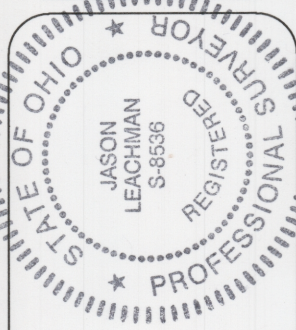

THIS PROPERTY IS SUBJECT TO ALL APPLICABLE EASEMENTS, RIGHT OF WAYS, OR RESTRICTIONS, WHETHER RECORDED OR IMPLIED. THIS PLAT, PREPARED IN ACCORDANCE WITH CHAPTER 4733-37 OF THE ADMINISTRATIVE CODE, IS INTENDED FOR THE LEGAL TRANSFER OF THE PROPERTY SHOWN AND DOES NOT INTEND TO SHOW ANY OR ALL OF THE EASEMENTS, RIGHT OF WAYS, RESTRICTIONS OR ENCROACHMENTS UNLESS OTHERWISE INDICATED.

SCALE 1"=400'

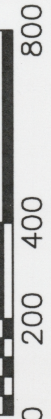

BASELINE SURVEYING, INC.
3010 EAST PIKE, ZANESVILLE, OHIO 43701
phone: 740-453-4850, email: BE@baseline.com, www.BaselineSurveyingInc.com

DRAWN BY: JWL
CHECKED BY: MDN
DATE: 09-03-24
JOB NO: 7020
SCALE: 1"=400'

DRAWING NO: 2:1702017020.dwg