Situated in the State of Ohio, County of Muskingum, Township of Springfield:
Being part of the Northeast Quarter, of Section #11, Township #16, Range #14, of the Congress Lands East of the Scioto River, being all of the R & N Baker property as recorded in the prior deed reference deed book Volume 1088, Page 88 of said county's deed records covering Lots #205 through #213, Lots #216 through #235 , being all of the Norma Baker property as recorded in the prior deed reference deed book Volume 886, Page 90 of said county's deed records covering Lots #277 through #280, all of Owens Addition to Zanesville as recorded in Plat Book 2, Page 112 of said county's plat records, also being all of the Muskingum County Auditor's Parcel Numbers 62-62-24-05-17 through 25-000 (covering Lots #205 through #213), 62-62-24-07-[illegible] through [illegible]-000 (covering Lots #216 through #235), 62-62-29-07-01 & 02-000 (covering Lots #277 & #[illegible]), 62-62-24-07-[illegible] & 34-000 (covering Lots #279 & #280).

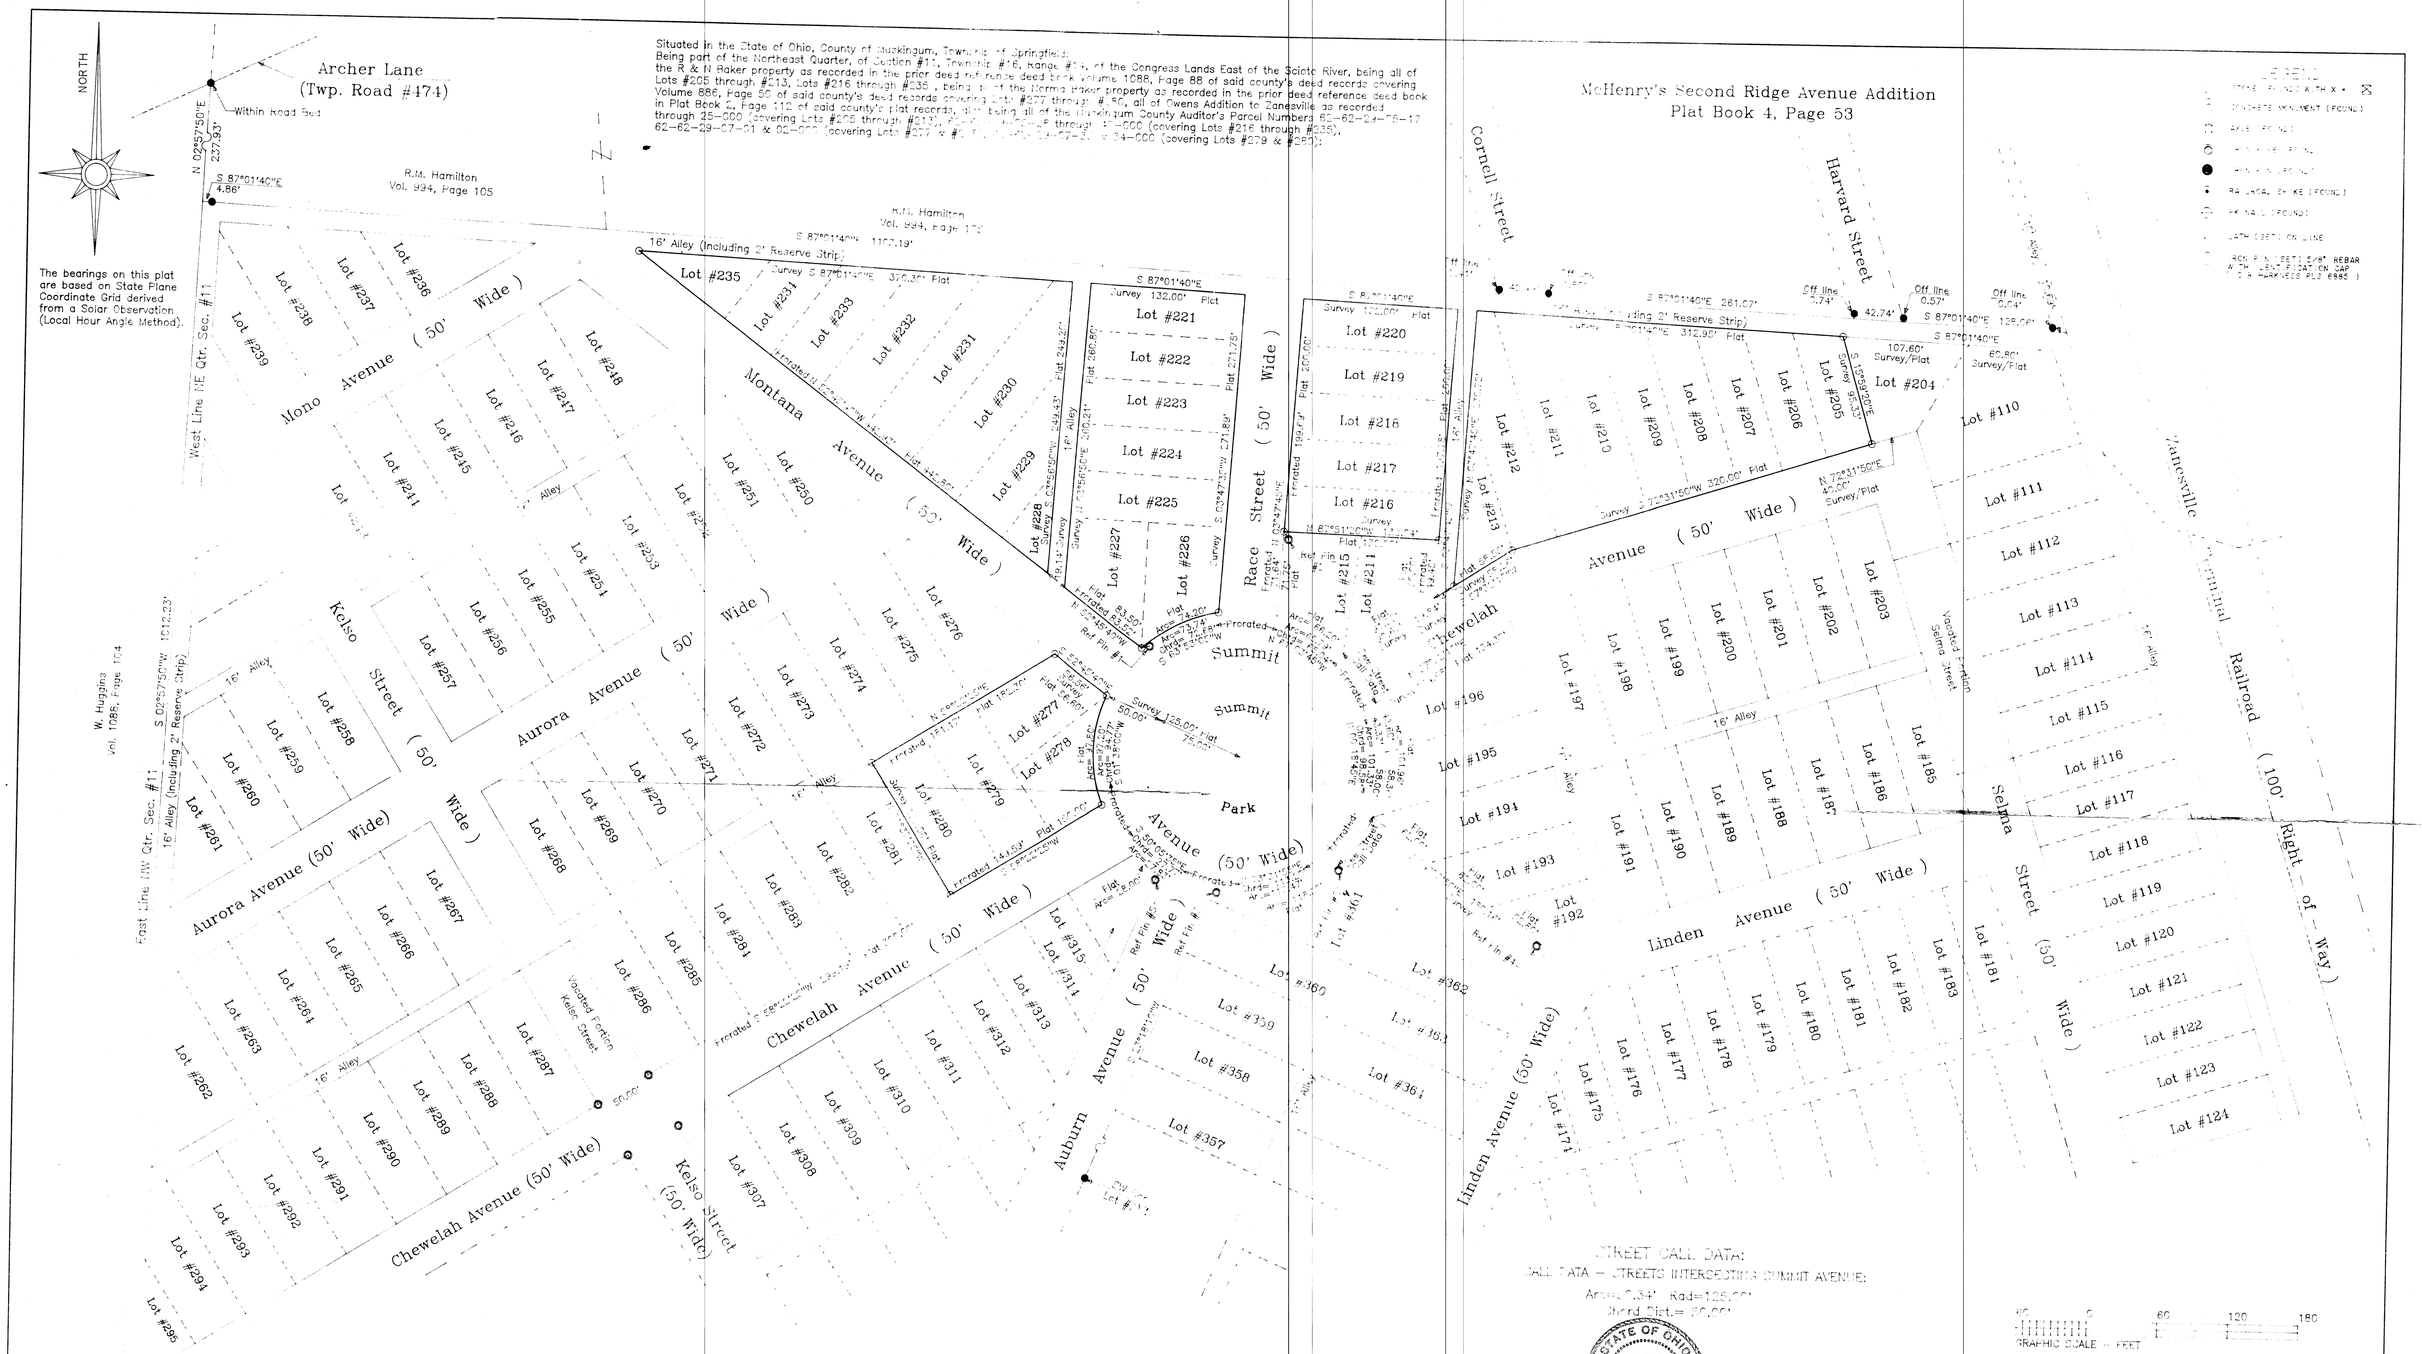
NORTH
Archer Lane
(Twp. Road #474)
Within Road Bed
N 02°57'50"E 237.93'
S 87°01'40"E 4.86'
R.M. Hamilton Vol. 994, Page 105
16' Alley (Including 2' Reserve Strip)
Mono Avenue (50' Wide)
Montana Avenue (50' Wide)
Kelso Street (50' Wide)
Aurora Avenue (50' Wide)
Chewelah Avenue (50' Wide)
Auburn Avenue (50' Wide)
Linden Avenue (50' Wide)
Race Street (50' Wide)
Summit Park
Cornell Street
Harvard Street
McHenry's Second Ridge Avenue Addition
Plat Book 4, Page 53
Zanesville Railroad (100' Right of Way)
Selma Street (50' Wide)
Vacated Portion Kelso Street
Vacated Portion Selma Street
West Line NE Qtr. Sec. #11
East Line NW Qtr. Sec. #11
W. Huggins Vol. 1086, Page 104
Lot #235
Lot #204
Lot #110
Lot #111
Lot #112
Lot #113
Lot #114
Lot #115
Lot #116
Lot #117
Lot #118
Lot #119
Lot #120
Lot #121
Lot #122
Lot #123
Lot #124
Lot #221
Lot #222
Lot #223
Lot #224
Lot #225
Lot #226
Lot #227
Lot #228
Lot #220
Lot #219
Lot #216
Lot #217
Lot #215
Lot #211
Lot #212
Lot #213
Lot #205
Lot #206
Lot #207
Lot #208
Lot #209
Lot #210
Lot #203
Lot #202
Lot #201
Lot #200
Lot #199
Lot #198
Lot #197
Lot #196
Lot #195
Lot #194
Lot #193
Lot #192
Lot #191
Lot #190
Lot #189
Lot #188
Lot #187
Lot #186
Lot #185
Lot #184
Lot #183
Lot #182
Lot #181
Lot #180
Lot #179
Lot #178
Lot #177
Lot #176
Lot #175
Lot #174
Lot #171
Lot #277
Lot #278
Lot #279
Lot #280
Lot #281
Lot #282
Lot #283
Lot #284
Lot #285
Lot #286
Lot #287
Lot #288
Lot #289
Lot #290
Lot #291
Lot #292
Lot #293
Lot #294
Lot #296
Lot #307
Lot #308
Lot #309
Lot #310
Lot #311
Lot #312
Lot #313
Lot #314
Lot #315
Lot #357
Lot #358
Lot #359
Lot #360
Lot #361
Lot #362
Lot #364
Lot #239
Lot #238
Lot #237
Lot #236
Lot #234
Lot #233
Lot #232
Lot #231
Lot #230
Lot #229
Lot #248
Lot #247
Lot #246
Lot #245
Lot #244
Lot #243
Lot #242
Lot #241
Lot #240
Lot #251
Lot #250
Lot #249
Lot #253
Lot #252
Lot #255
Lot #256
Lot #257
Lot #258
Lot #259
Lot #260
Lot #261
Lot #262
Lot #263
Lot #264
Lot #265
Lot #266
Lot #267
Lot #268
Lot #269
Lot #270
Lot #271
Lot #272
Lot #273
Lot #274
Lot #275
Lot #276
Survey S 87°01'40"E 320.35' Flat
Survey 132.00' Flat
Survey S 87°01'40"E 261.07'
Survey S 87°01'40"E 312.95' Flat
Survey S 72°31'50"W 320.00' Flat
Survey 125.00' Flat
Survey 90.33'
Survey/Plat 107.60'
Survey/Plat 60.60'
Survey/Plat 40.00'
Off line 0.74'
Off line 0.57'
Off line 0.04'
42.74'
Flat 242.50'
Flat 271.75'
Flat 265.80'
Flat 266.00'
Flat 199.84'
Flat 271.84'
Flat 265.00'
Flat 134.37'
Flat 83.50'
Flat 14.20'
Flat 8.60'
Flat 18.00'
Flat 16.00'
Flat 5.00'
Flat 6.00'
