Situated in the State of Ohio, County of Muskingum, Township of Springfield.
Being part of the Northeast Quarter, of Section #11, Township #16, Range #14, of the Congress Lands East of the Scioto River, being all of the R. & D. Baker property as recorded in the prior deed reference deed book Volume 1088, Page 88 of said county's deed records covering Lots #205 through #213, Lots #216 through #235, being all of the Harry Baker property as recorded in the prior deed reference deed book Volume 888, Page 50 of said county's deed records covering Lots #237 through #257, all of Owens Addition to Zanesville as recorded in Plat Book 2, Page 112 of said county's plat records, also being all of the Muskingum County Auditor's Parcel Numbers 62-62-24-07-[illegible] through 25-000 (covering Lots #236 through #313), [illegible] through 15-000 (covering Lots #216 through #235), 62-62-24-07-01 & 02-000 (covering Lots #277 & #278), [illegible] 34-000 (covering Lots #279 & #280).

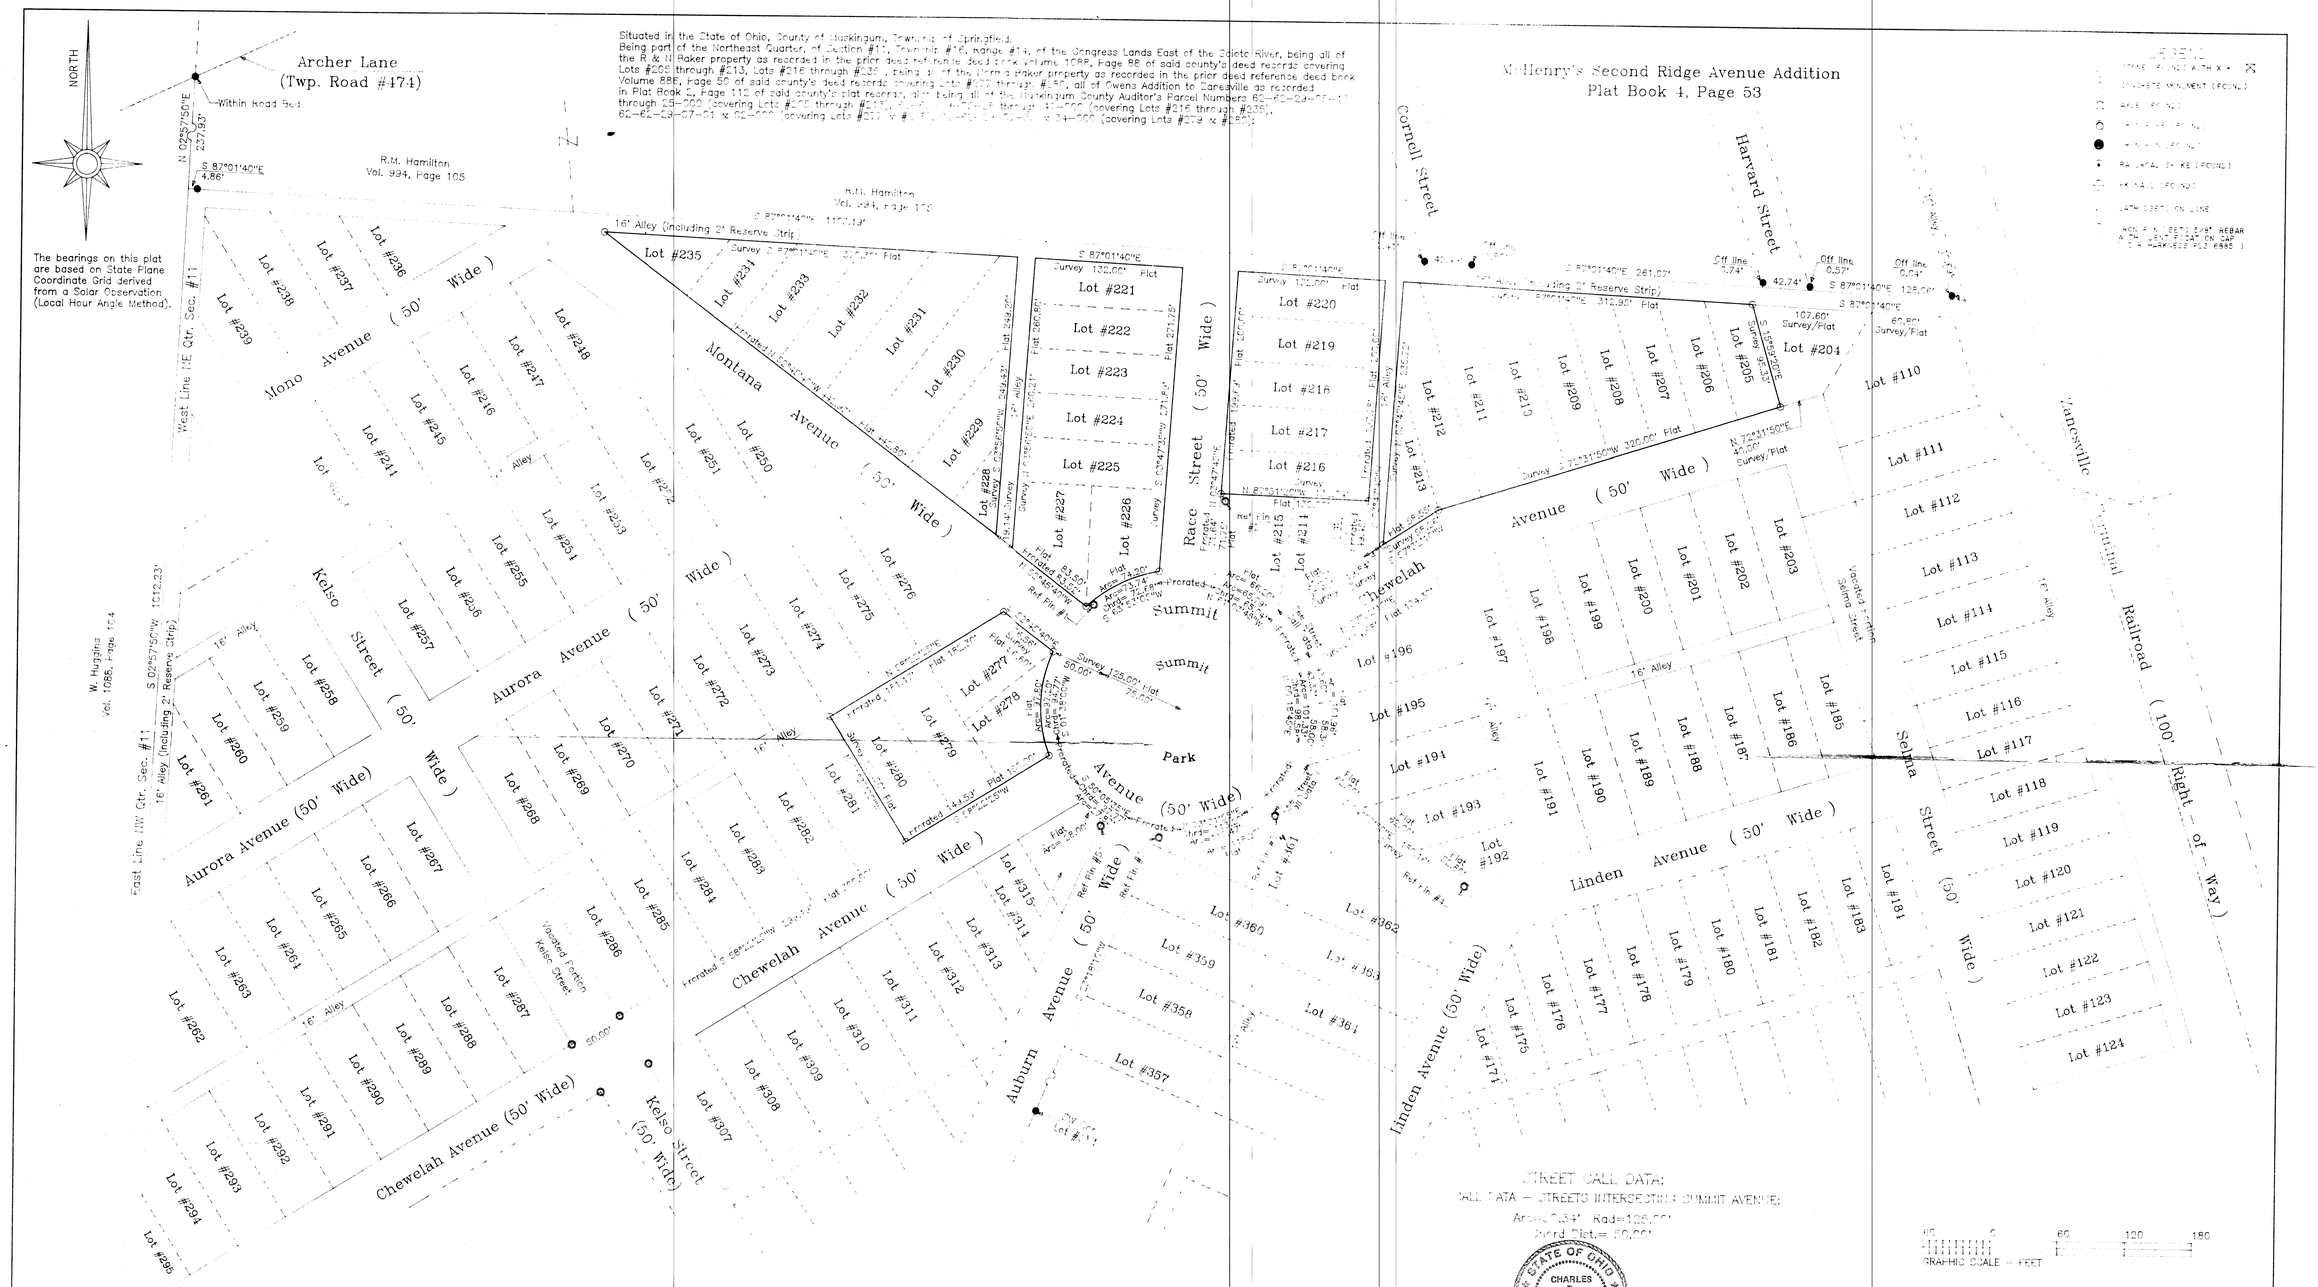
NORTH
Archer Lane
(Twp. Road #474)
Within Road Bed
N 02°57'50"E 237.93'
S 87°01'40"E 4.86'
R.M. Hamilton Vol. 994, Page 105
The bearings on this plat are based on State Plane Coordinate Grid derived from a Solar Observation (Local Hour Angle Method).
West Line NE Qtr. Sec. #11
East Line NW Qtr. Sec. #11
16' Alley (Including 2' Reserve Strip)
Mono Avenue (50' Wide)
Montana Avenue (50' Wide)
Aurora Avenue (50' Wide)
Kelso Street (50' Wide)
Chewelah Avenue (50' Wide)
Race Street (50' Wide)
Summit Avenue (50' Wide)
Park Avenue (50' Wide)
Auburn Avenue (50' Wide)
Linden Avenue (50' Wide)
Cornell Street
Harvard Street
McHenry's Second Ridge Avenue Addition
Plat Book 4, Page 53
Zanesville Railroad (100' Right of Way)
Selma Street (50' Wide)
Vacated Portion Kelso Street
Vacated Portion Selma Street
Lot #235
Lot #236
Lot #237
Lot #238
Lot #239
Lot #204
Lot #205
Lot #206
Lot #207
Lot #208
Lot #209
Lot #210
Lot #211
Lot #212
Lot #213
Lot #215
Lot #216
Lot #217
Lot #220
Lot #221
Lot #222
Lot #223
Lot #224
Lot #225
Lot #226
Lot #227
Lot #228
Lot #229
Lot #230
Lot #231
Lot #232
Lot #233
Lot #245
Lot #246
Lot #247
Lot #248
Lot #249
Lot #250
Lot #251
Lot #252
Lot #253
Lot #254
Lot #255
Lot #256
Lot #257
Lot #258
Lot #259
Lot #260
Lot #261
Lot #262
Lot #263
Lot #264
Lot #265
Lot #266
Lot #267
Lot #268
Lot #269
Lot #270
Lot #271
Lot #272
Lot #273
Lot #274
Lot #275
Lot #276
Lot #277
Lot #278
Lot #279
Lot #280
Lot #281
Lot #282
Lot #283
Lot #284
Lot #285
Lot #286
Lot #287
Lot #288
Lot #289
Lot #290
Lot #291
Lot #292
Lot #293
Lot #294
Lot #295
Lot #307
Lot #308
Lot #309
Lot #310
Lot #311
Lot #312
Lot #313
Lot #314
Lot #315
Lot #357
Lot #358
Lot #359
Lot #360
Lot #361
Lot #362
Lot #363
Lot #364
Lot #171
Lot #175
Lot #176
Lot #177
Lot #178
Lot #179
Lot #180
Lot #181
Lot #182
Lot #183
Lot #185
Lot #186
Lot #187
Lot #188
Lot #189
Lot #190
Lot #191
Lot #192
Lot #193
Lot #194
Lot #195
Lot #196
Lot #197
Lot #198
Lot #199
Lot #200
Lot #201
Lot #202
Lot #203
Lot #110
Lot #111
Lot #112
Lot #113
Lot #114
Lot #115
Lot #116
Lot #117
Lot #118
Lot #119
Lot #120
Lot #121
Lot #122
Lot #123
Lot #124
16' Alley
Survey 132.00' Flat
Survey 125.00' Flat
Survey 50.00'
Survey 95.00'
Survey 320.00' Flat
Survey 261.07'
Survey 312.95' Flat
Survey 128.00'
107.60' Survey/Plat
60.00' Survey/Plat
N 72°31'50"W 320.00' Flat
N 72°31'50"E 45.00' Survey/Plat
Off line 5.74'
Off line 0.57'
Off line 0.04'
42.74'
Errorated 141.53' Plat 150.00'
Errorated 141.53' Plat 150.00'
Errorated 141.53' Plat 150.00