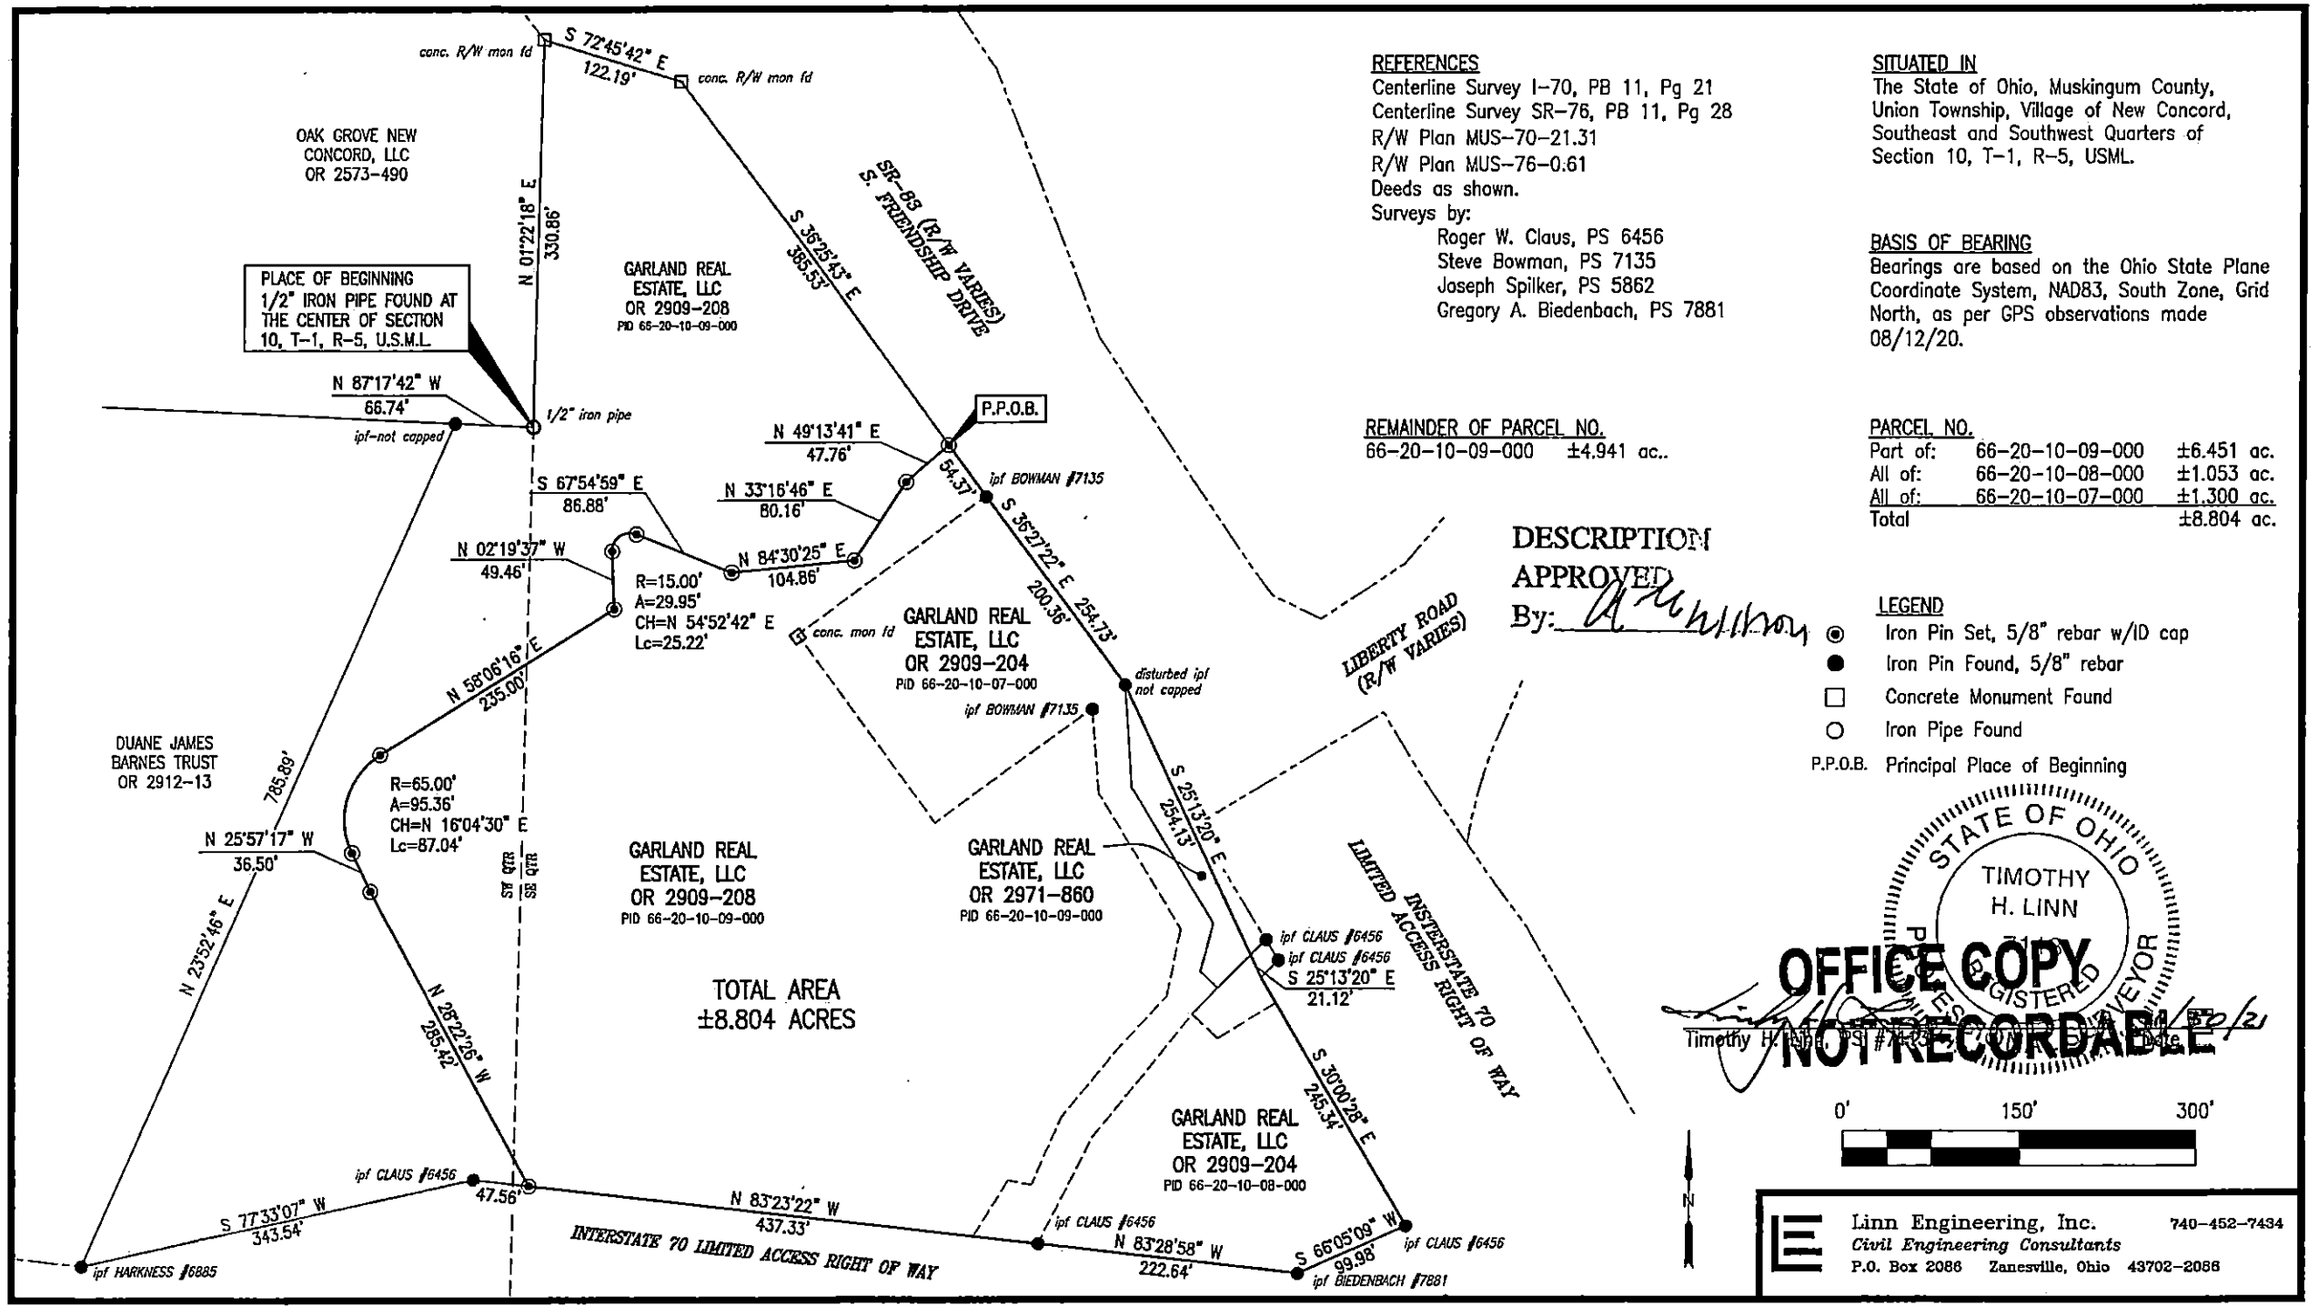

REFERENCES
Centerline Survey I-70, PB 11, Pg 21
Centerline Survey SR-76, PB 11, Pg 28
R/W Plan MUS-70-21.31
R/W Plan MUS-76-0.61
Deeds as shown.
Surveys by:
Roger W. Claus, PS 6456
Steve Bowman, PS 7135
Joseph Spilker, PS 5862
Gregory A. Biedenbach, PS 7881

SITUATED IN
The State of Ohio, Muskingum County, Union Township, Village of New Concord, Southeast and Southwest Quarters of Section 10, T-1, R-5, USML.

BASIS OF BEARING
Bearings are based on the Ohio State Plane Coordinate System, NAD83, South Zone, Grid North, as per GPS observations made 08/12/20.

REMAINDER OF PARCEL NO.
66-20-10-09-000 ±4.941 ac..

PARCEL NO.

Part of:	66-20-10-09-000	±6.451 ac.
All of:	66-20-10-08-000	±1.053 ac.
All of:	66-20-10-07-000	±1.300 ac.
Total		±8.804 ac.

DESCRIPTION APPROVED
By: [illegible]

LEGEND
- Iron Pin Set, 5/8" rebar w/ID cap
- Iron Pin Found, 5/8" rebar
- Concrete Monument Found
- Iron Pipe Found
- P.P.O.B. Principal Place of Beginning

STATE OF OHIO
TIMOTHY H. LINN
PROFESSIONAL REGISTERED SURVEYOR

OFFICE COPY
NOT RECORDABLE

Timothy H. Linn, PS #7133 Date 10/21

0' 150' 300'

Linn Engineering, Inc. 740-452-7434
Civil Engineering Consultants
P.O. Box 2086 Zanesville, Ohio 43702-2086

G:\CIVIL\S\Sheetz-2035\Sheetz-2035-Rev1.dwg