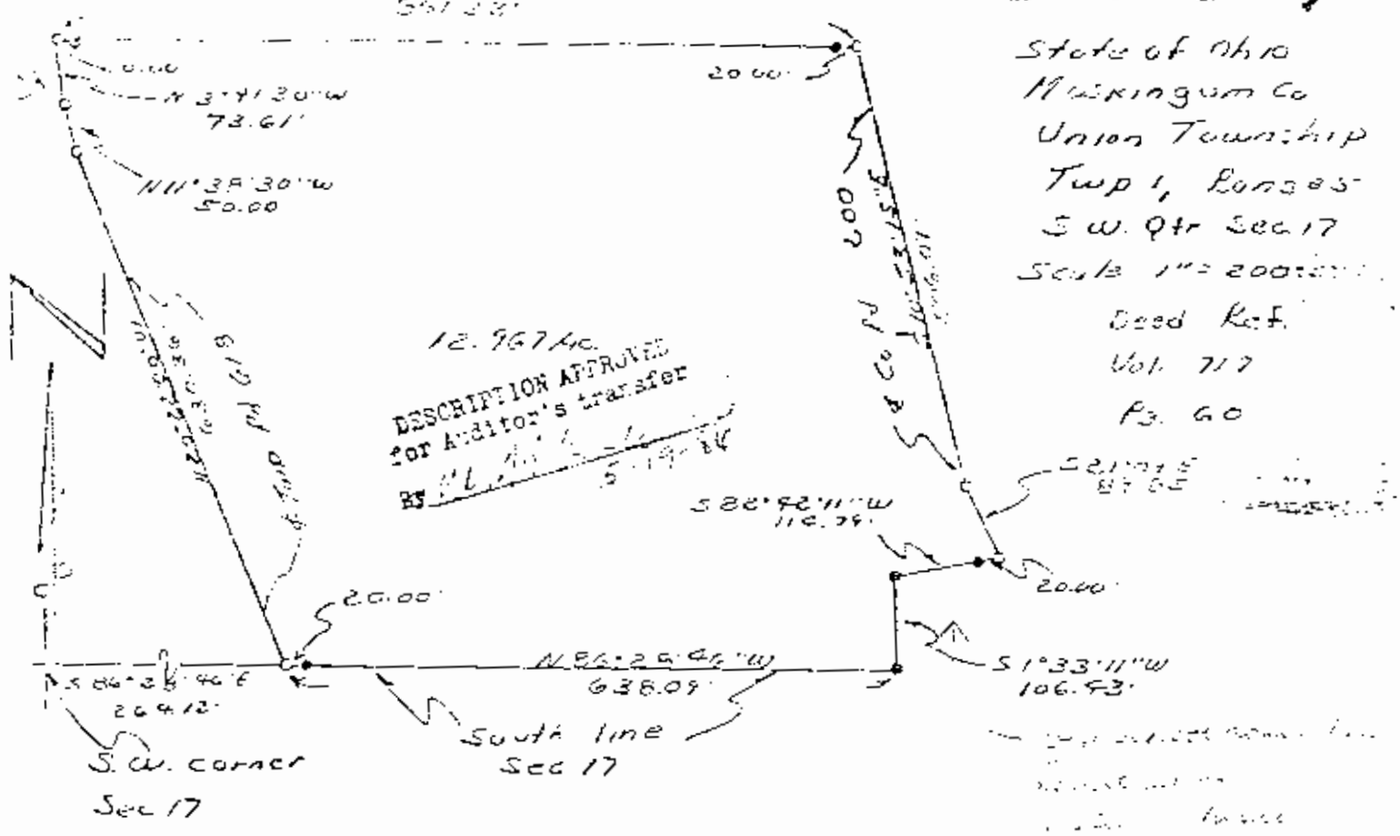

September 23, 1976

Situated in the State of Ohio, Muskingum County, Union Township, Twp. 1, Range 5, being part of the south west quarter of Section 17, and more particuarly described as follows:

Beginning at the south west corner of Section 17; thence with the south line of said section south 86 degrees 28 minutes 46 seconds east [illegible] 14.12 feet to a [illegible] spike in the center of Twp. Rd. No. 615, said line being the [illegible] and with the center of said road [illegible] south 20 degrees [illegible] 11 seconds west 334.7[illegible] feet to a railroad [illegible]; thence [illegible] minutes 30 seconds west [illegible] feet to a railroad spike; [illegible] north 5 degrees 41 minutes 30 seconds west 73.61 feet to a railroad [illegible]; thence leaving said road south 86 degrees 37 [illegible] minutes 04 seconds east 251.33 feet to a railroad spike in the center of [illegible] Rd. No. 201, passing through an iron pin at 20.00 feet and 341.33 feet; [illegible] with the center of said road south 10 degrees 53 minutes 15 seconds [illegible] 638.09 feet to a railroad spike; thence south 21 degrees 09 minutes [illegible] 89.85 feet to a railroad spike; thence leaving said road south 82 [illegible] 42 minutes 11 seconds west 116.79 feet to an iron pin, passing through an iron pin at 76.00 feet; thence south 1 degree 33 minutes 11 seconds west 106.43 feet to an iron pin on the south line of Section 17; [illegible] with said [illegible] to the place [illegible], containing [illegible].

Subject to all [illegible]

OFFICE COPY
NOT RECORDABLE

66-80-17-14
1490 PEACH LN