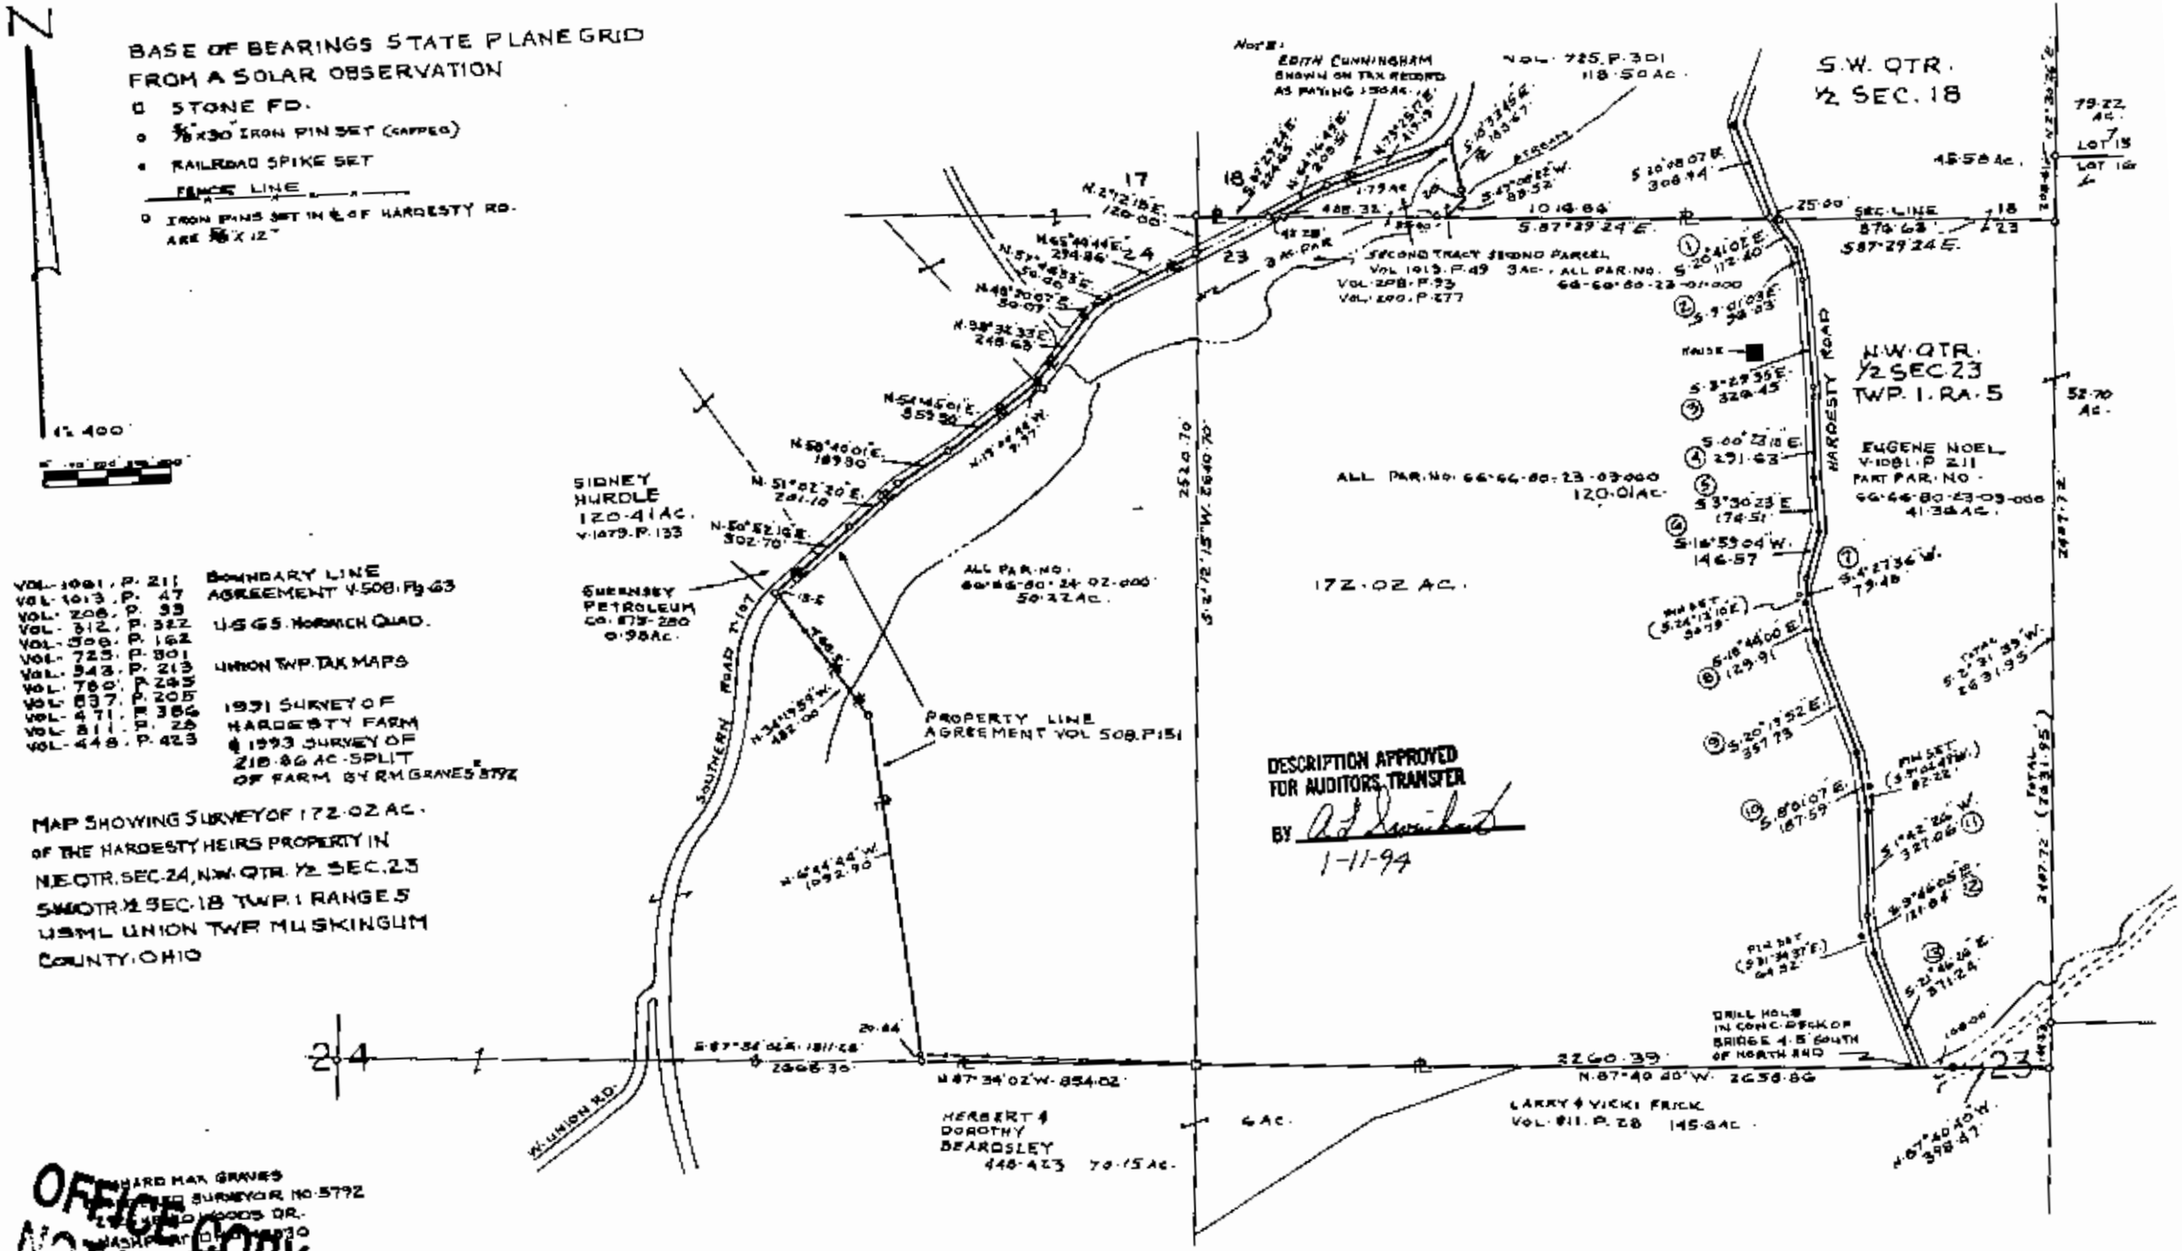
N
BASE OF BEARINGS STATE PLANE GRID FROM A SOLAR OBSERVATION
STONE FD.
5/8 x 30" IRON PIN SET (CAPPED)
RAILROAD SPIKE SET
FENCE LINE
IRON PINS SET IN ℄ OF HARDESTY RD. ARE 5/8" X 12"
1" = 400'
S.W. QTR. ½ SEC. 18
N.W. QTR. ½ SEC. 23 TWP. 1. RA. 5
HARDESTY ROAD
EUGENE NOEL V-1081. P. 211 PART PAR. NO. 66-66-80-23-03-000 41.38 AC.
ALL PAR. NO. 66-66-80-23-03-000 120.01 AC.
172.02 AC.
SECOND TRACT SECOND PARCEL VOL. 1013. P. 49 3 AC., ALL PAR. NO. 66-66-80-23-01-000
VOL. 298. P. 93
VOL. 290. P. 277
EDITH CUNNINGHAM SHOWN ON TAX RECORD AS PAYING 1.50 AC.
VOL. 725. P. 301 118.50 AC.
SIDNEY HURDLE 120.41 AC. V-1079. P. 133
GUERNSEY PETROLEUM CO. 873-280 0.98 AC.
ALL PAR. NO. 66-66-80-24-02-000 50.22 AC.
PROPERTY LINE AGREEMENT VOL 508. P. 151
SOUTHERN ROAD T. 197
W. UNION RD.
HERBERT & DOROTHY BEARDSLEY 448-423 70.15 AC.
LARRY & VICKI FRICK VOL. 811. P. 28 145.9 AC.
DRILL HOLE IN CONC. DECK OF BRIDGE 4.5' SOUTH OF NORTH END
DESCRIPTION APPROVED FOR AUDITORS TRANSFER
BY
1-11-94
VOL. 1081. P. 211
VOL. 1013. P. 47
VOL. 208. P. 33
VOL. 312. P. 322
VOL. 508. P. 162
VOL. 725. P. 301
VOL. 343. P. 213
VOL. 760. P. 245
VOL. 837. P. 205
VOL. 471. P. 386
VOL. 811. P. 28
VOL. 448. P. 423
BOUNDARY LINE AGREEMENT V-508. Pg. 63
U.S.G.S. HORNICK QUAD.
UNION TWP. TAX MAPS
1991 SURVEY OF HARDESTY FARM & 1993 SURVEY OF 218.86 AC. SPLIT OF FARM BY R.M. GRAVES 5792
MAP SHOWING SURVEY OF 172.02 AC. OF THE HARDESTY HEIRS PROPERTY IN N.E. QTR. SEC. 24, N.W. QTR. ½ SEC. 23 S.W. QTR. ½ SEC. 18 TWP. 1 RANGE 5 USML UNION TWP MUSKINGUM COUNTY, OHIO
OFFICE COPY
NOT RECORDABLE