66-80-23-03-000

N

BASE OF BEARINGS STATE PLANE GRID
FROM A SOLAR OBSERVATION

- STONE FD.
- 5/8 x 30" IRON PIN SET
- RAILROAD SPIKE SET
- FENCE LINE

REFERENCE LIST
VOL. 1013, P. 47
VOL. 208, P. 33
VOL. 312, P. 322
VOL. 508, P. 162
VOL. 725, P. 301
VOL. 943, P. 213
VOL. 780, P. 265
VOL. 837, P. 205
VOL. 471, P. 386
VOL. 811, P. 28
VOL. 448, P. 423

BOUNDRY LINE AGREEMENT 508-163
USGS. NORWICH QUAD.
UNION TWP. TAX MAPS

1" = 400'

MAP SHOWING SURVEY OF 390.88 AC. OF
THE HARDESTY HEIRS PROPERTY IN
LOT 15 AND 16 OF THE 4TH. QTR. TWP. 1, RA. 5
AND THE S.W. QTR. OF FRACTIONAL SEC. 18
AND THE N.W. QTR. OF FRACTIONAL SEC. 23
AND THE N.E. QTR. OF SEC. 24 TWP. 1, RA. 5
USML UNION TWP. MUSKINGUM CO., OHIO

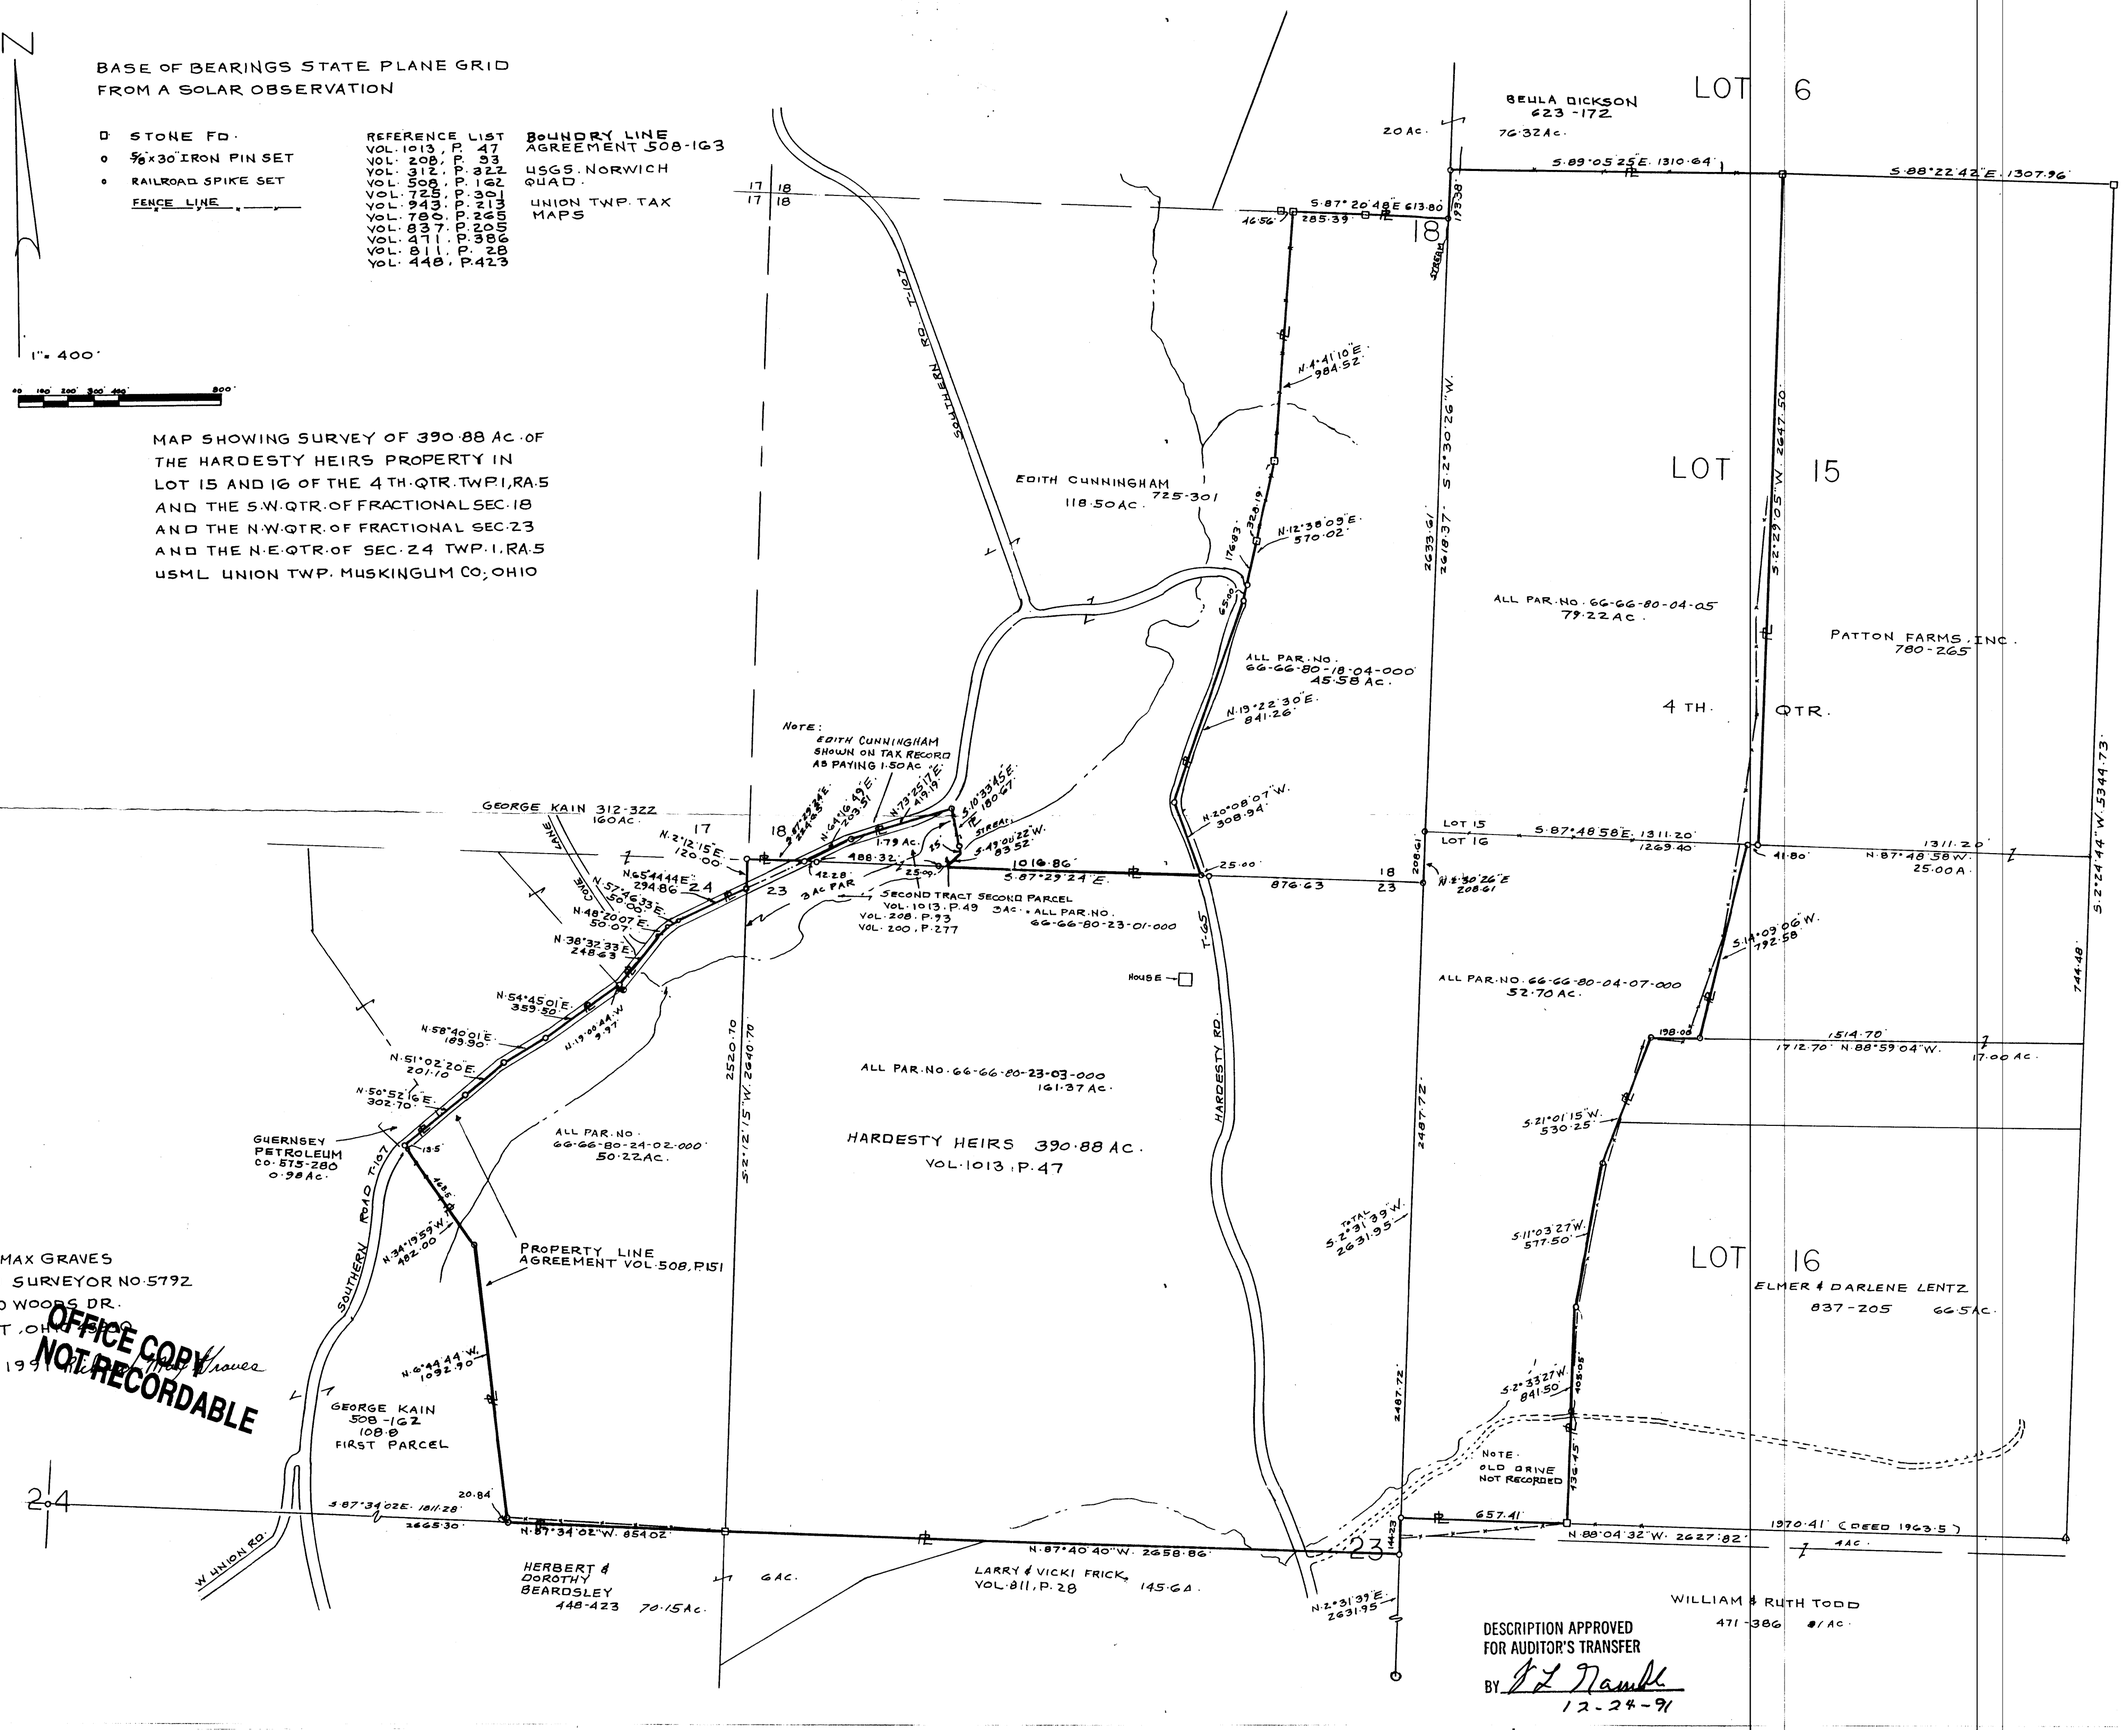

RICHARD MAX GRAVES
REGISTERED SURVEYOR NO. 5792
2925 KENLO WOODS DR.
NASHPORT, OHIO
NOV. 22, 199[illegible]

OFFICE COPY
NOT RECORDABLE

DESCRIPTION APPROVED
FOR AUDITOR'S TRANSFER
BY J L Nauth
12-24-91