The State of Ohio, County of Muskingum
Township of Washington, and being a part of the
4th Quarter Twp., T1, R7.

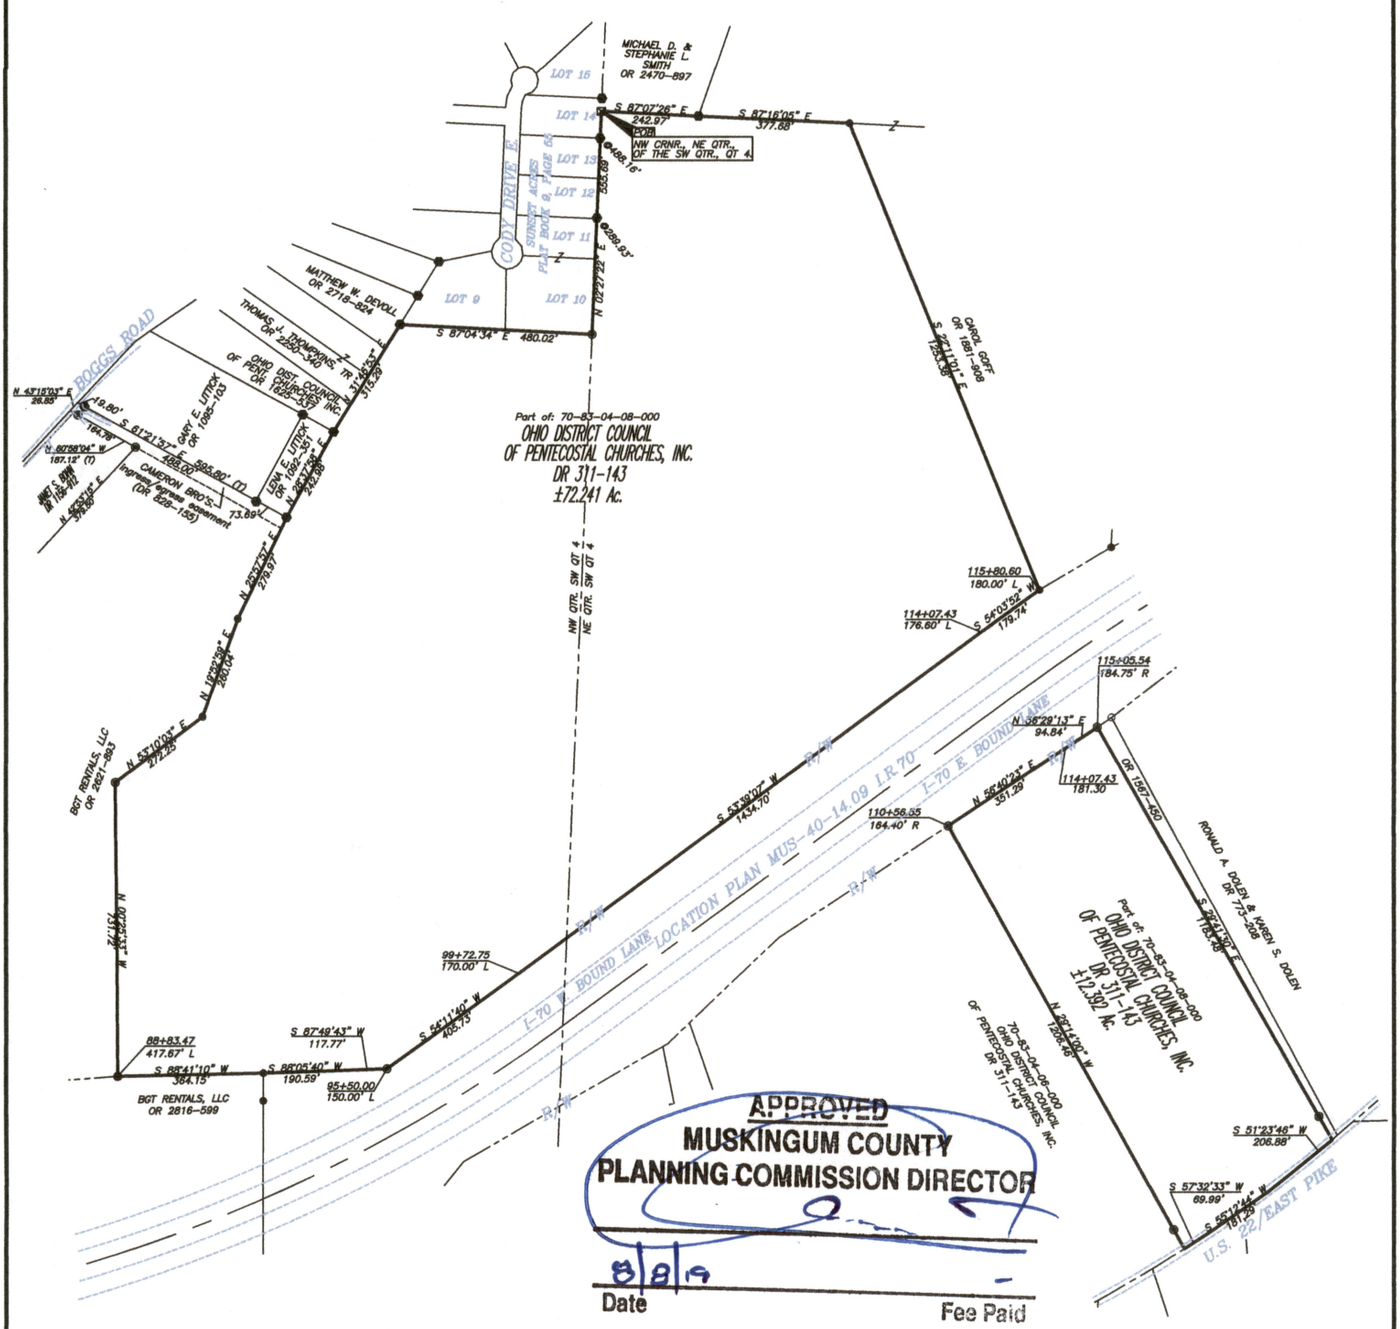

APPROVED
MUSKINGUM COUNTY
PLANNING COMMISSION DIRECTOR

8/8/14
Date

Fee Paid

BASIS OF BEARING
Bearings are based on State Plane Grid Coordinates, NAD83, Ohio South, per GPS Observation.

REFERENCES
* As Noted on Plat
www.muskingumcountyauditor.org
www.mceo.org
http://recorder.muskingumcounty.org

LEGEND
- Iron Pin Set, 5/8" rebar
- Iron Pin Found
- Pipe Found
- Fence Post
- Railroad Spike Found
- Railroad Spike Set
- Stone Found

STATE OF OHIO
Brian Kelly McPeek
8517
REGISTERED
PROFESSIONAL SURVEYOR

OFFICE COPY
NOT RECORDABLE

Brian Kelly McPeek
Reg. Surveyor No. 8517
Date

This plat was prepared by McPeek Land Surveying, LLC in accordance with Chapter 4733-37 of the Administrative Code, and is intended to be used for the legal transfer of the property described and does not intend to describe all or any easements of record, nor encroachments unless otherwise intended.

GRAPHIC SCALE
200 0 100 200 400
(IN FEET)
1 inch = 200 ft.

MCPEEK LAND SURVEYING LLC
www.mcpeeklandsurveying.com
email: brian@mcpeeklandsurveying.com
340 Robin Hood Ln.,* Zanesville, Oh 43701 * 740.704.6073

Reduced copy, not to scale, Larger copy available in the Muskingum County Engineer's Map Dept.

DESCRIPTION APPROVED
By: 8/8/2014