


Parcel# 73-73-51-01-13-000
~~73-73-51-01-14-000~~

Previous Deed References:

Vol. 810 Pg. 272
Vol. 110 Pg. 62
Vol. 832 Pg. 69
Vol. 776 Pg. 267
Vol. 673 Pg. 110
PLAT Book 12, Pgs 56 + 57

SEC. 4

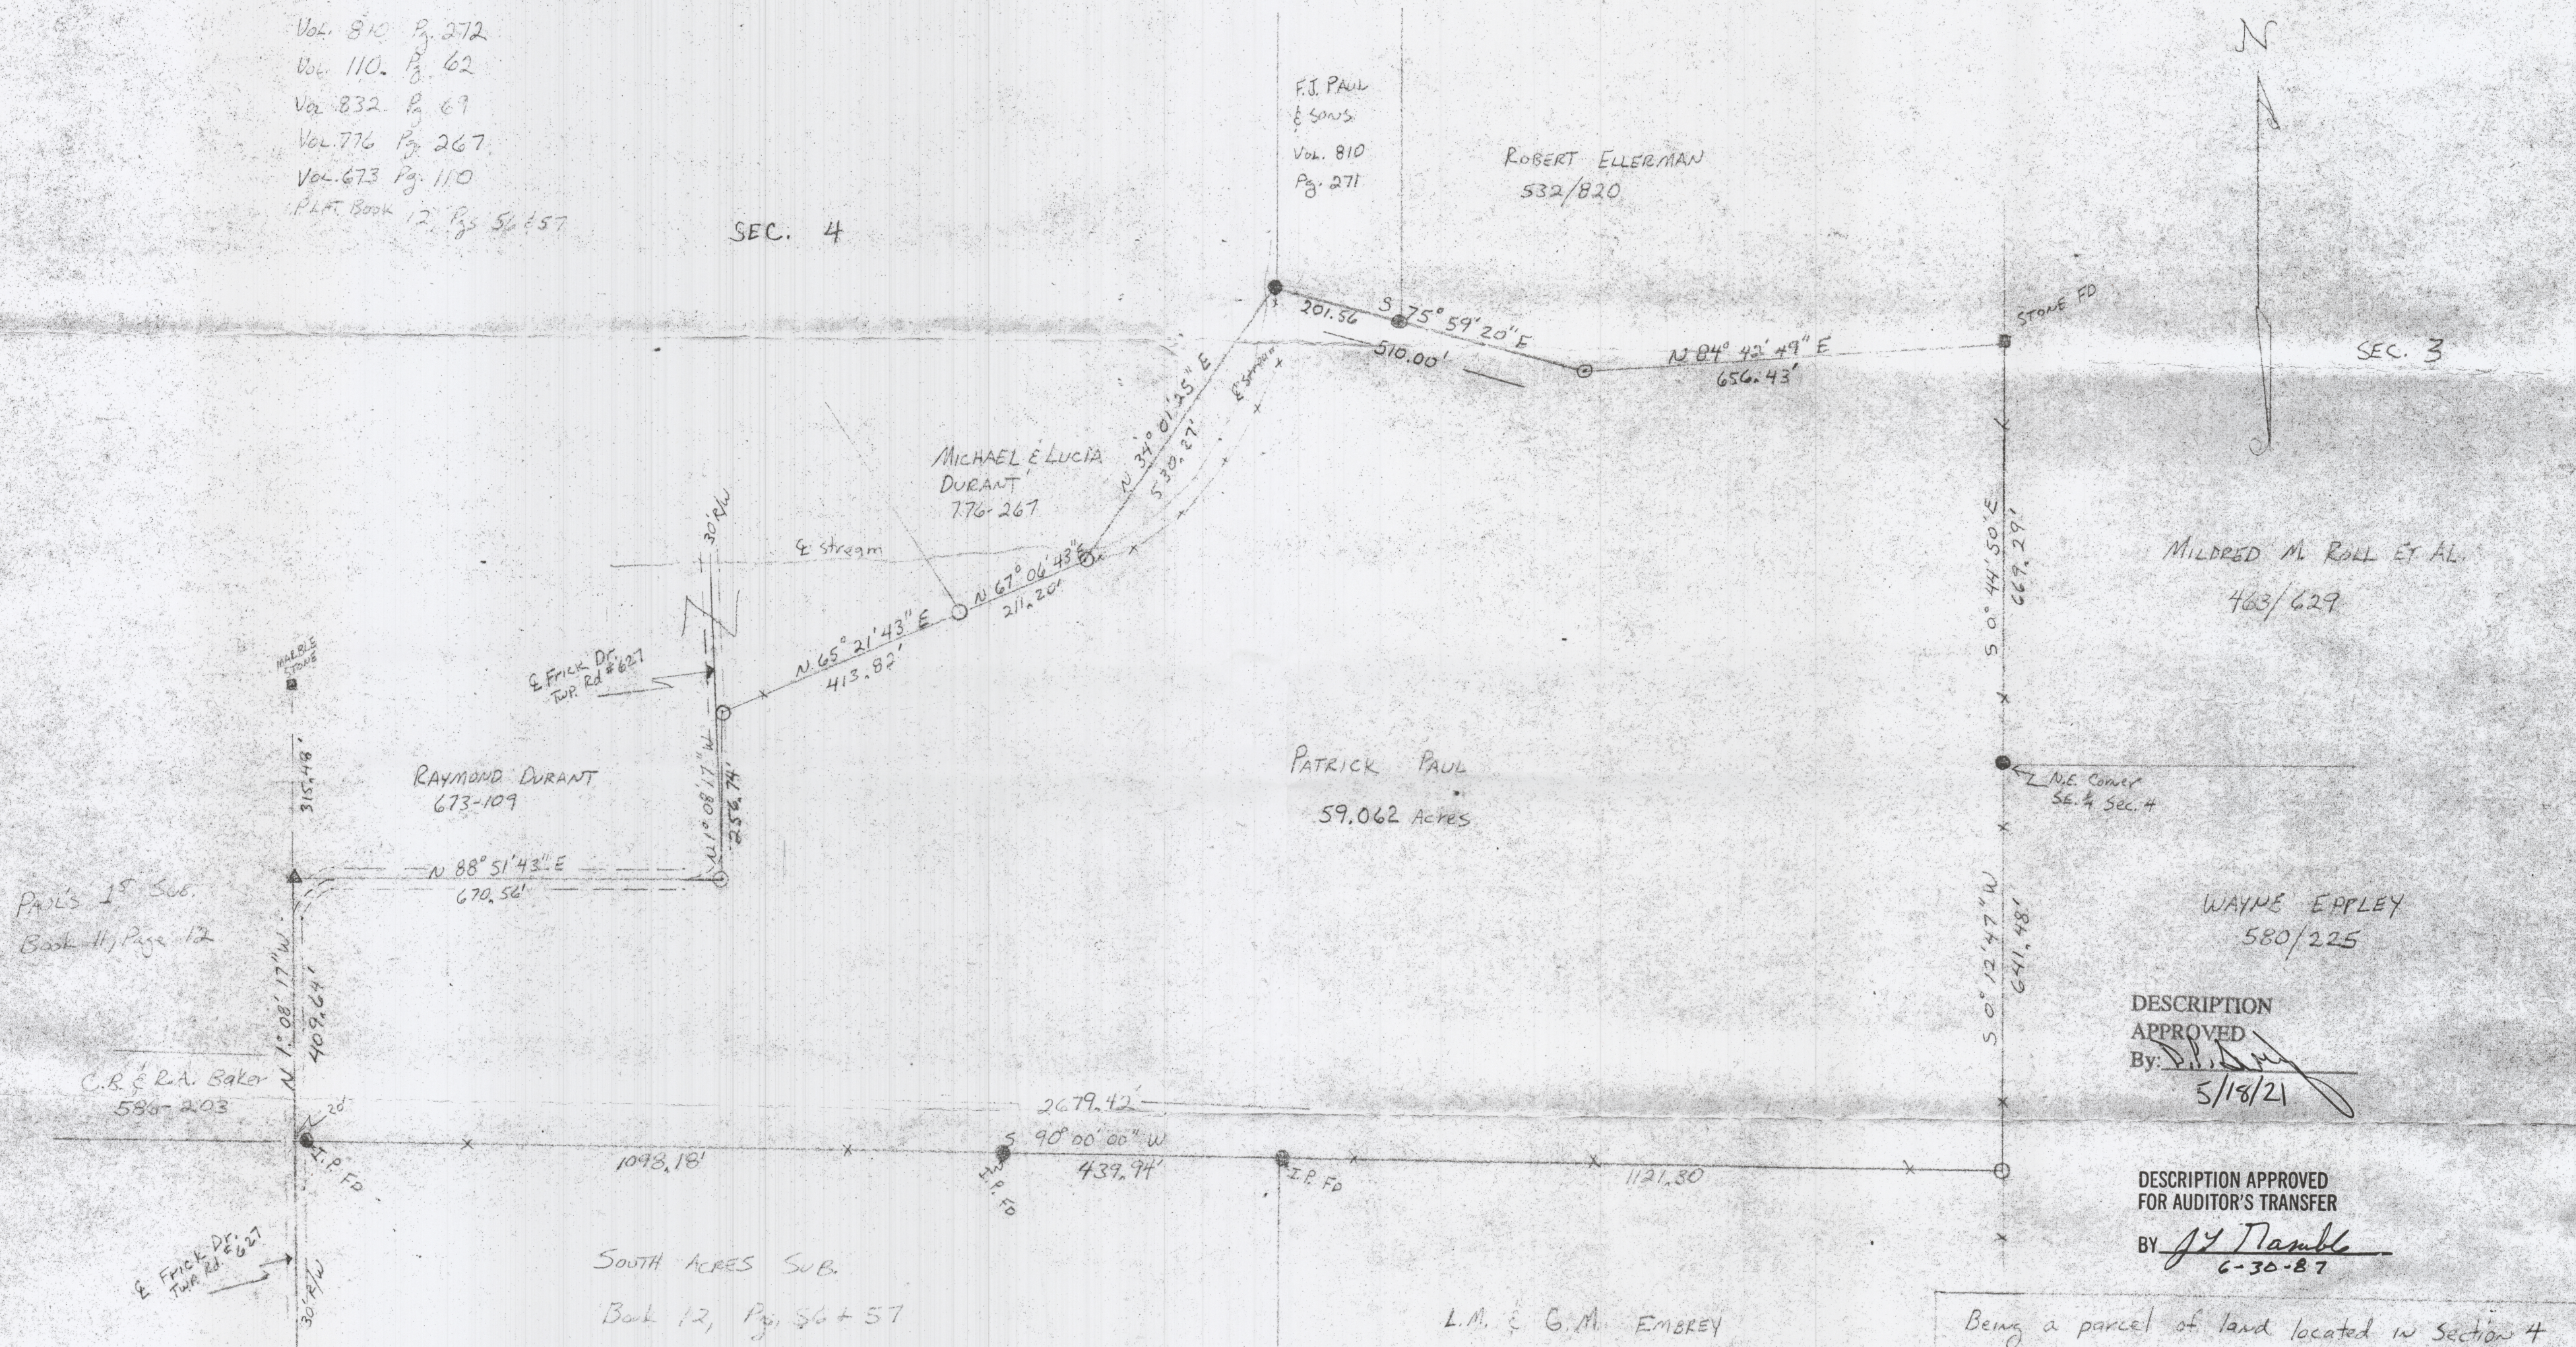

DESCRIPTION
APPROVED
By: *[Signature]*
5/18/21

DESCRIPTION APPROVED
FOR AUDITOR'S TRANSFER
BY: *[Signature]*
6-30-87

L.M. & G.M. EMBREY



Surveyed by
Reduced copy, not to scale, Larger
copy available in the Muskingum
County Engineer's Map Dept.
OFFICE COPY
NOT RECORDABLE
6999
No.

Being a parcel of land located in Section 4
Township 11, Range 13, Wayne Twp, Muskingum
County, Ohio
Property of Patrick Paul
Scale: 1 inch = 200 feet
Surveyed: September, 1985
Drawn by: Philip C. Forshey
Legend: * * * * * Fence line
■ Stone fd.
● Iron pin fd.
○ Iron pin set
▲ Railroad spike set