SITUATED IN THE STATE OF OHIO,COUNTY OF MUSKINGUM,AND BEING PART OF LOT #11 AND ALL OF LOT #12 OF SQUARE 17 OF THE CITY OF ZANESVILLE AS REORDED IN PLAT BOOK "A-O",PAGE 5 AND BEING ALL THOSE LANDS INTENDED TO BE DESCRIBED IN DEED VOLUME 222,PAGE 57.

ALL OF AUDITOR'S PARCEL NO.S
81-63-03-31-000,81-63-03-32-000,
81-63-03-33-000,81-63-03-34-000.

0 15 30
SCALE:1"=30'

THE BEARINGS SHOWN HEREON ARE BASED ON ASSUMED AZIMUTH AND TO BE USED FOR ANGLE PURPOSES ONLY.

LEGEND:MAGNETIC NAIL SET ◆

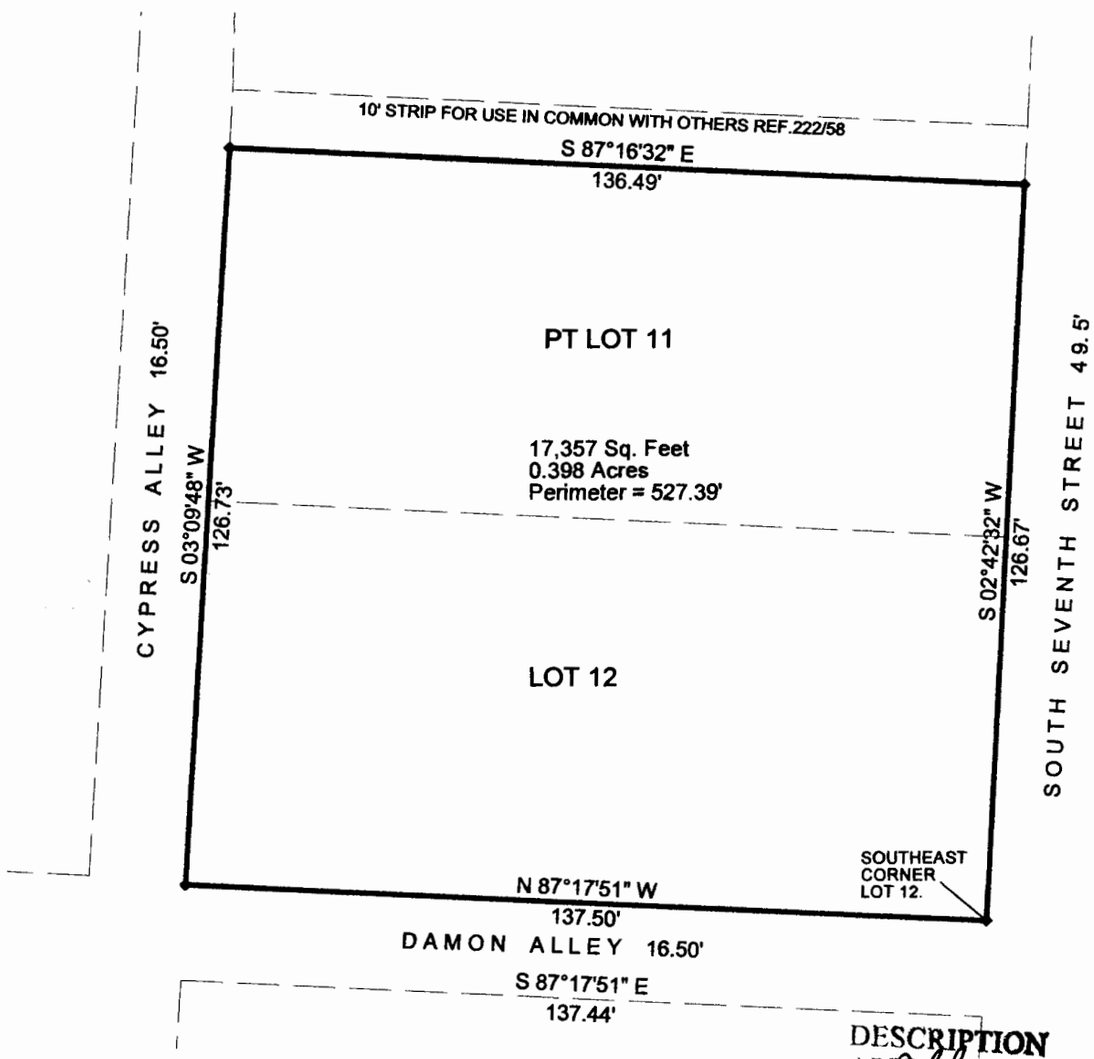

DESCRIPTION APPROVED
By: 7/10/2012

THIS PLAT AND ACCOMPANYING DESCRIPTION WERE PREPARED ON JUNE 28TH,2012 BY TERRY J. FINLEY,OHIO REGISTERED SURVEYOR #S-7222,BASED ON AN ACTUAL SURVEY AND ARE SUBJECT TO ALL LEGAL HIGHWAYS AND EASEMENTS,RECORDED OR IMPLIED.

STATE OF OHIO
TERRY J. FINLEY
#7222
REGISTERED
PROFESSIONAL SURVEYOR

OFFICE COPY
NOT RECORDABLE

TERRY J. FINLEY SURVEYING		
155 MOCKINGBIRD HILL		
ZANESVILLE,OHIO 43701		
DATE: 6/28/2012	SCALE: 1" = 30'	DRAWN BY: TJF