

SITUATED IN
The State of Ohio, County of Muskingum
City of Zanesville.


DESCRIPTION
APPROVED
By: 6/15/2016

BASIS OF BEARING

Bearings are based on State Plane Grid Coordinates, NAD83, Ohio South, per GPS Observation.

REFERENCES


* As Noted on Plat
www.muskingumcountyauditor.org
www.mceo.org
http://recorder.muskingumcounty.org

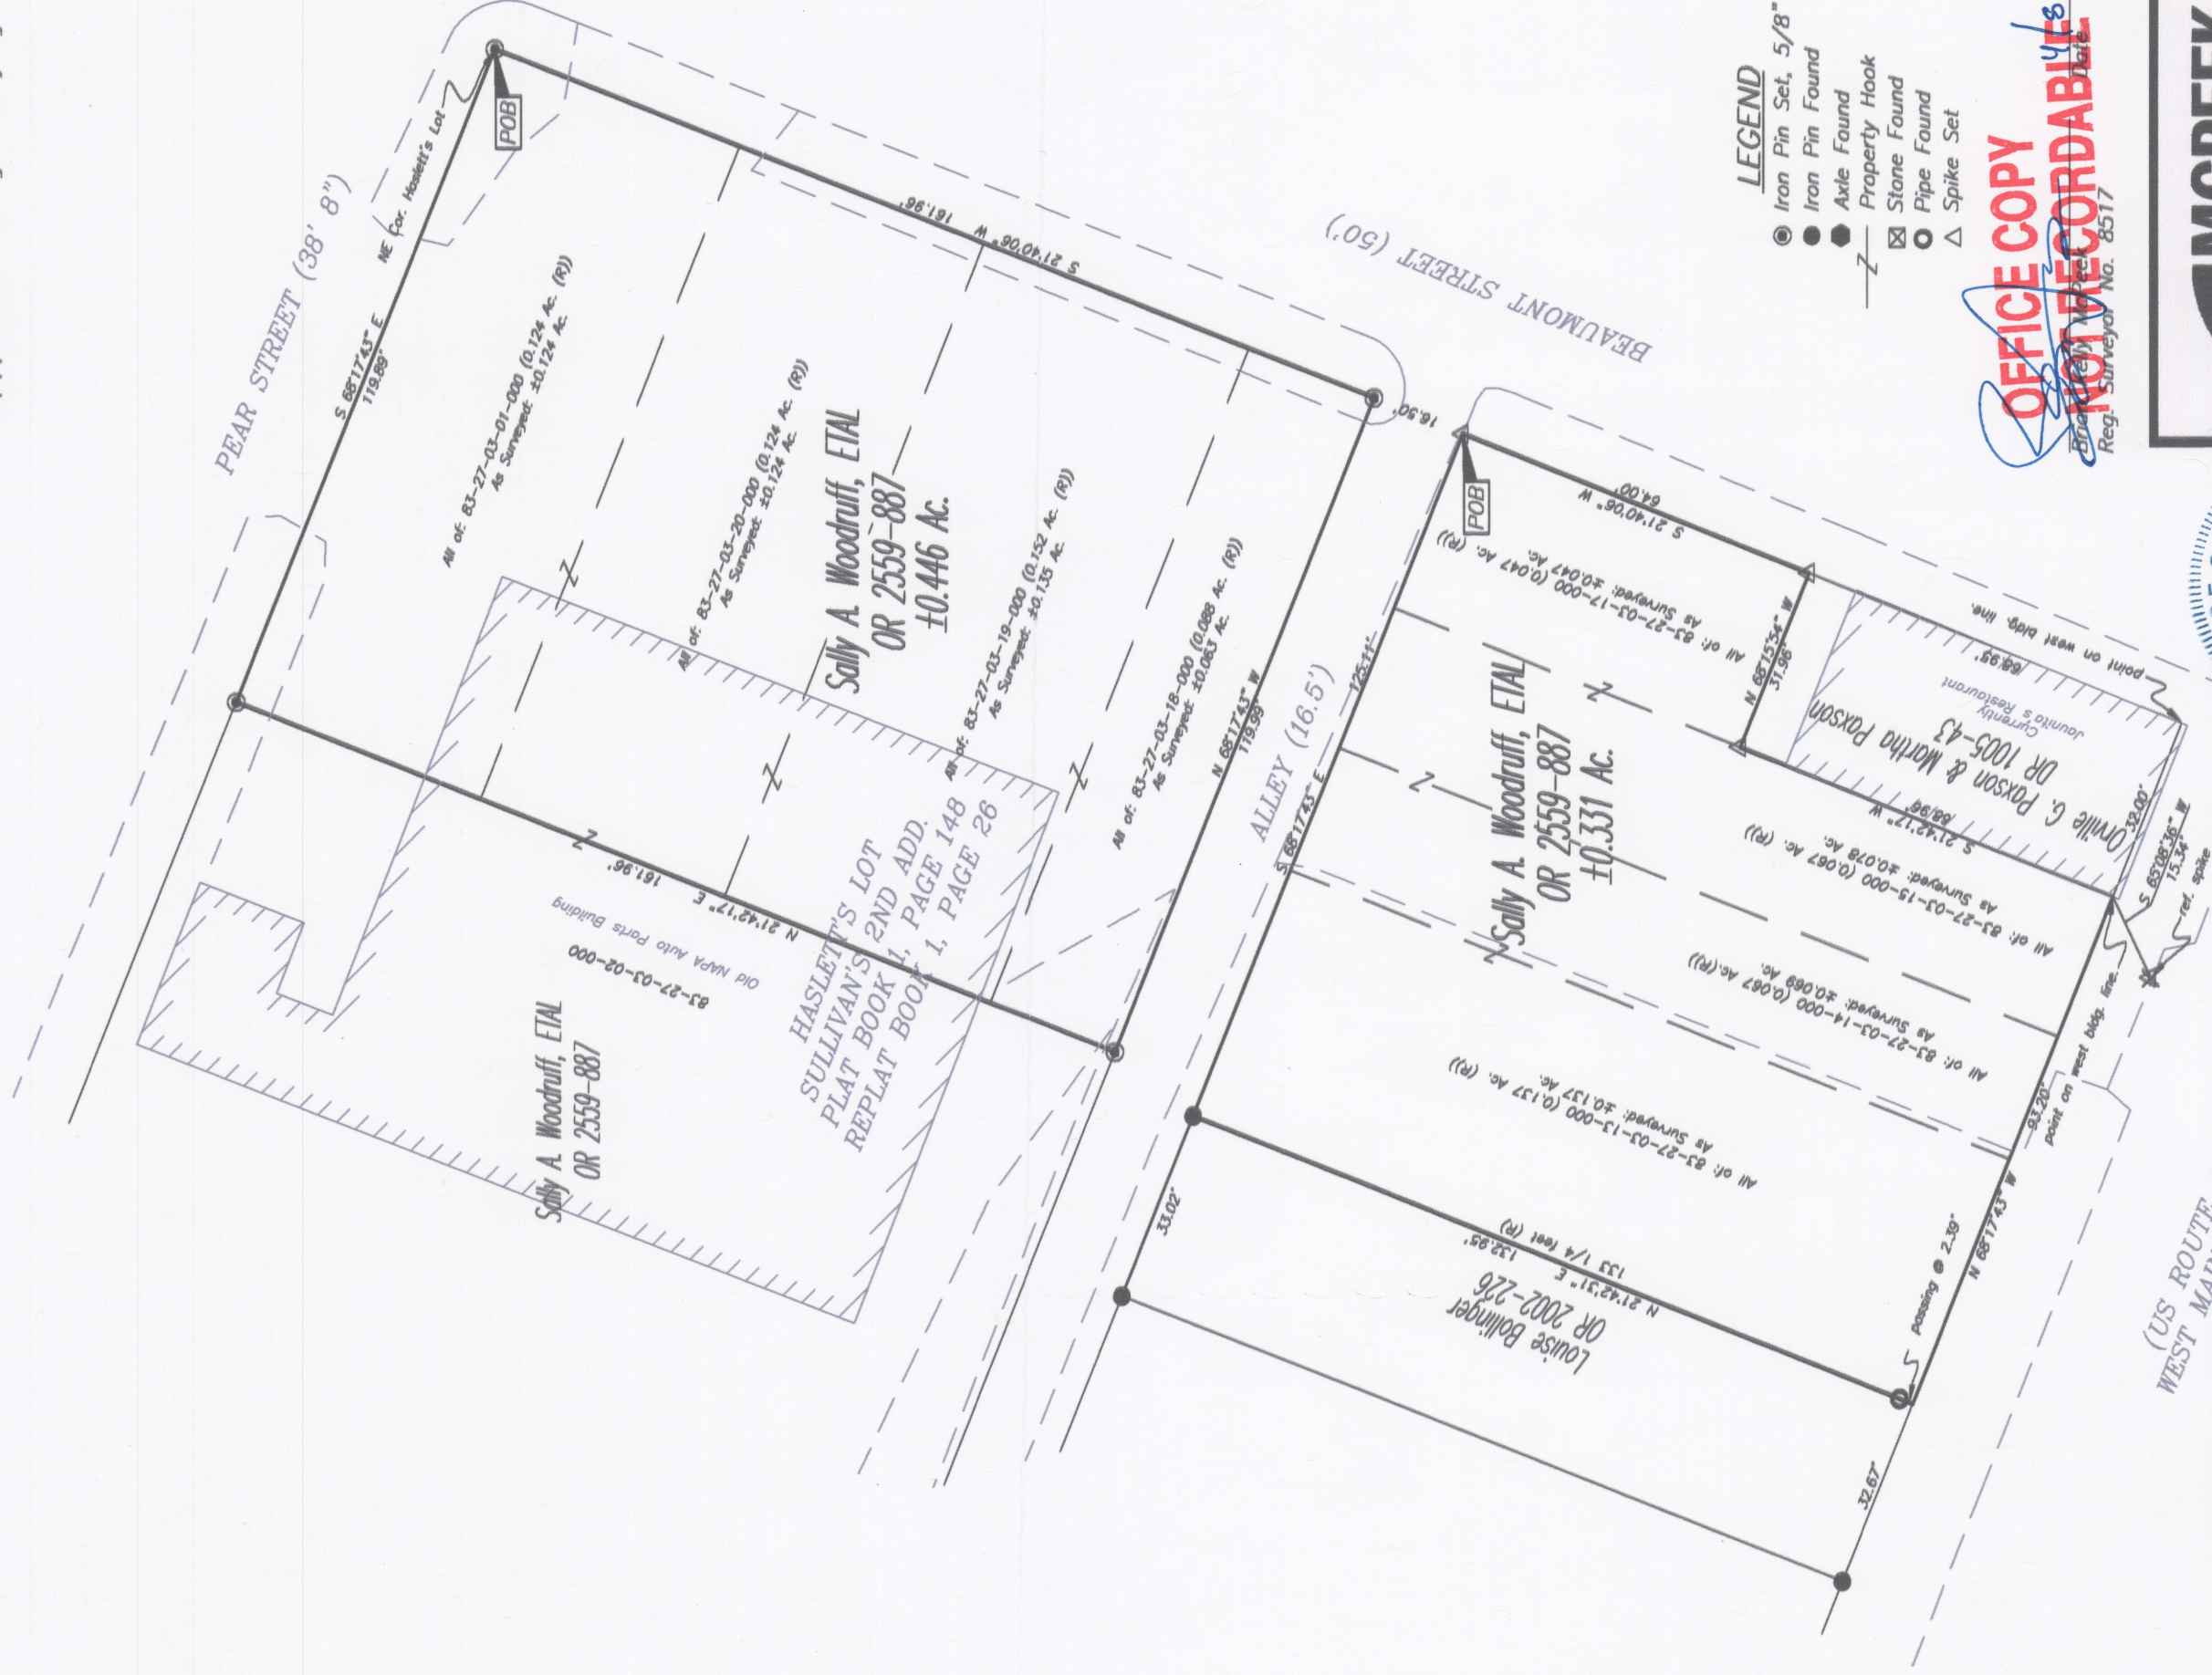

LEGEND

- Iron Pin Set, 5/8" rebar
- Iron Pin Found
- Axle Found
- ⊠ Property Hook
- ⊠ Stone Found
- Pipe Found
- △ Spike Set

OFFICE COPY
NOT RECORDABLE
Date
Quarterly Meeting
Surveyor No. 8517

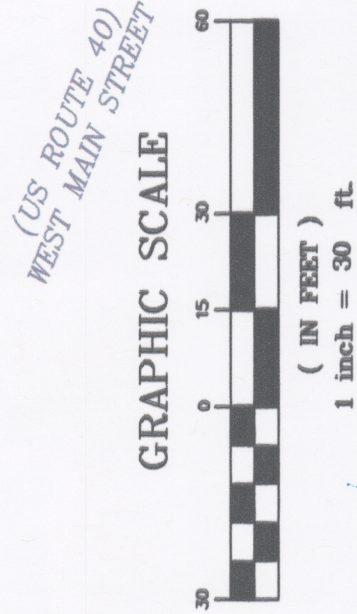

**MCPEEK
LAND
SURVEYING, LLC**

www.mcpseeklandsurveying.com
email: brian@mcpseeklandsurveying.com

340 Robin Hood Ln., * Zanesville, Oh 43701 * 740.704.6073