SITUATED IN

The State of Ohio, County of Muskingum
City of Zanesville.

DESCRIPTION APPROVED
By: 4/15/2016

BASIS OF BEARING

Bearings are based on State Plane Grid Coordinates, NAD83, Ohio South, per GPS Observation.

REFERENCES

* As Noted on Plat
www.muskingumcountyauditor.org
www.mceo.org
http://recorder.muskingumcounty.org

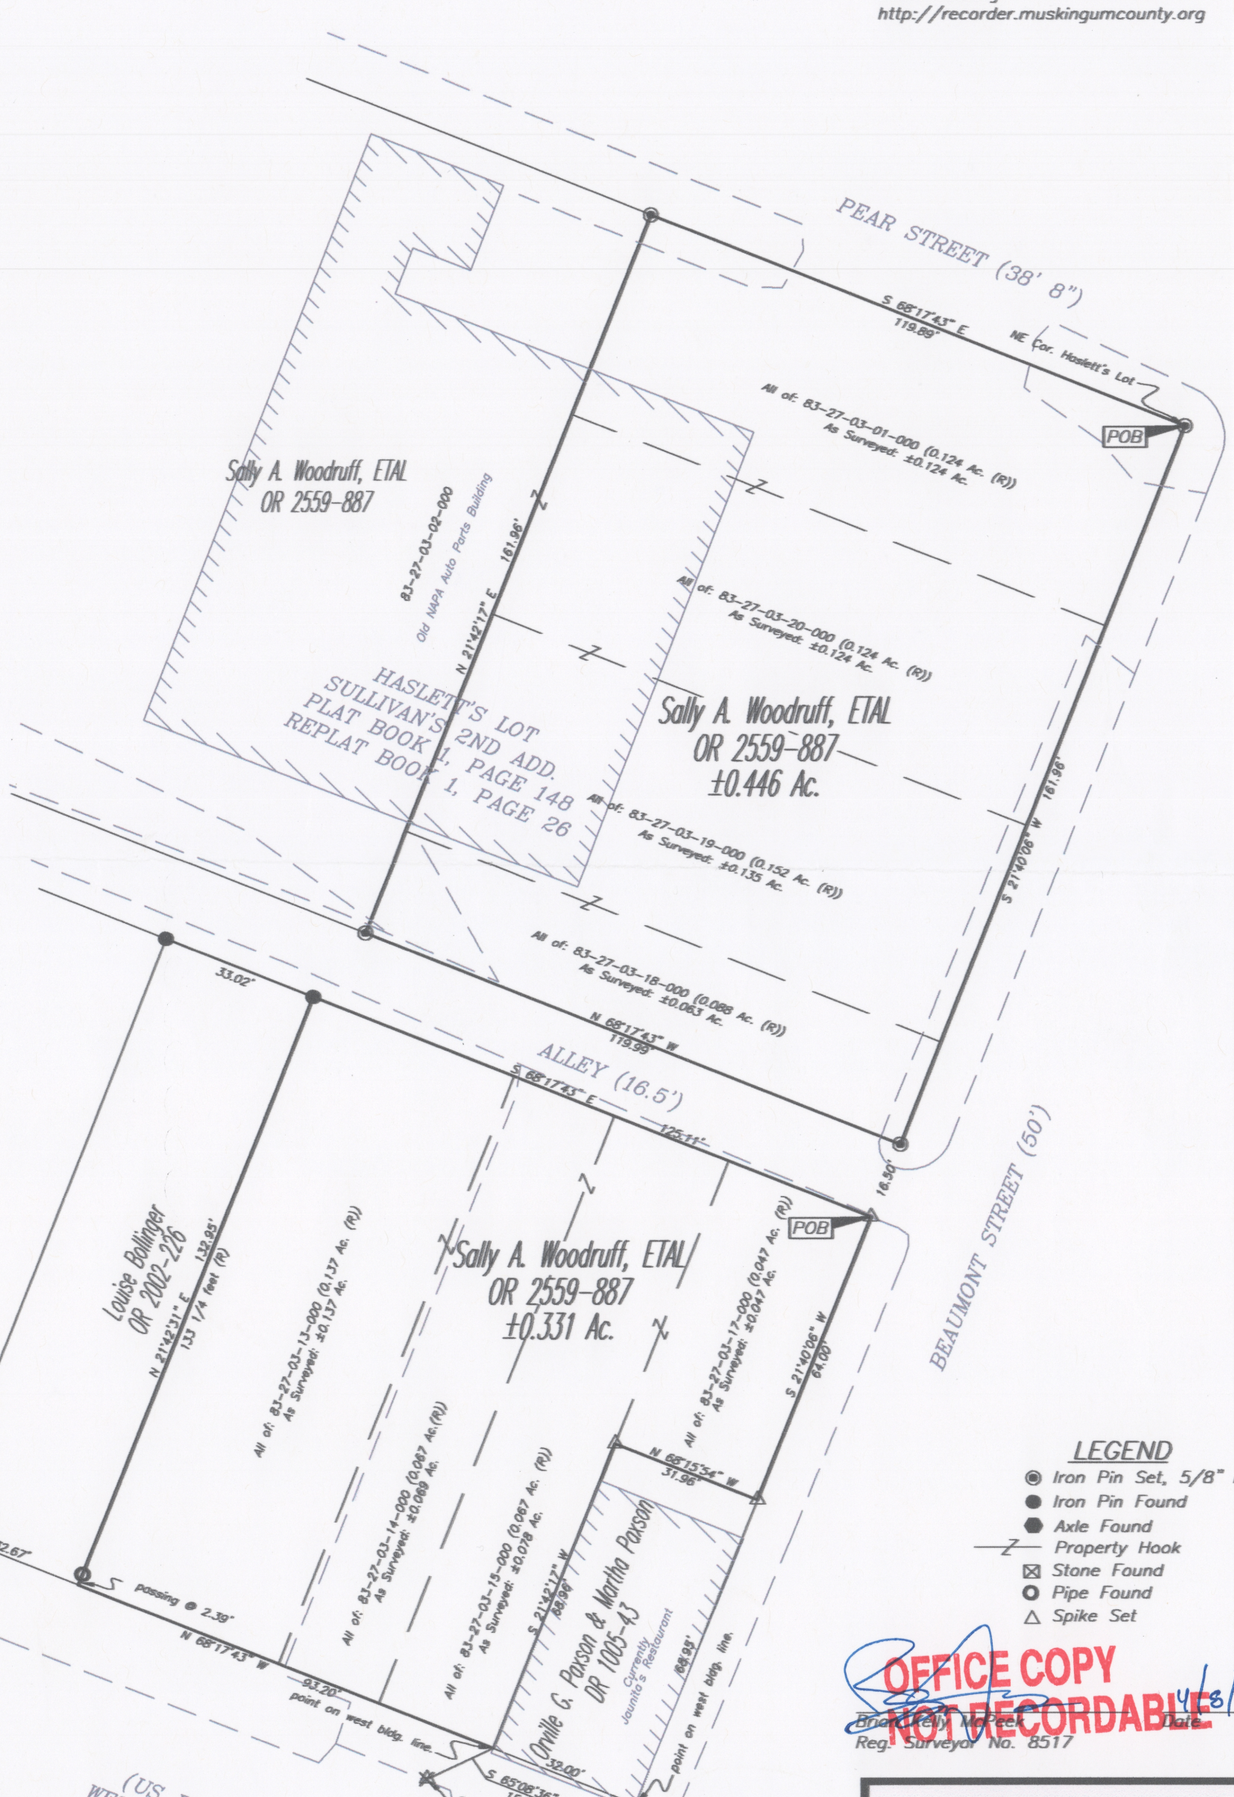

LEGEND

- Iron Pin Set, 5/8" rebar
- Iron Pin Found
- Axle Found
- Property Hook
- Stone Found
- Pipe Found
- Spike Set

OFFICE COPY
NOT RECORDABLE

Brian Kelly McPeek, Date 4/8/16
Reg. Surveyor No. 8517

STATE OF OHIO
Brian Kelly McPeek
8517
REGISTERED
PROFESSIONAL SURVEYOR

GRAPHIC SCALE

30 0 15 30 60
(IN FEET)
1 inch = 30 ft.

MCPEEK LAND SURVEYING LLC
www.mcpeeklandsurveying.com
email: brian@mcpeeklandsurveying.com
340 Robin Hood Ln.,* Zanesville, Oh 43701 * 740.704.6073