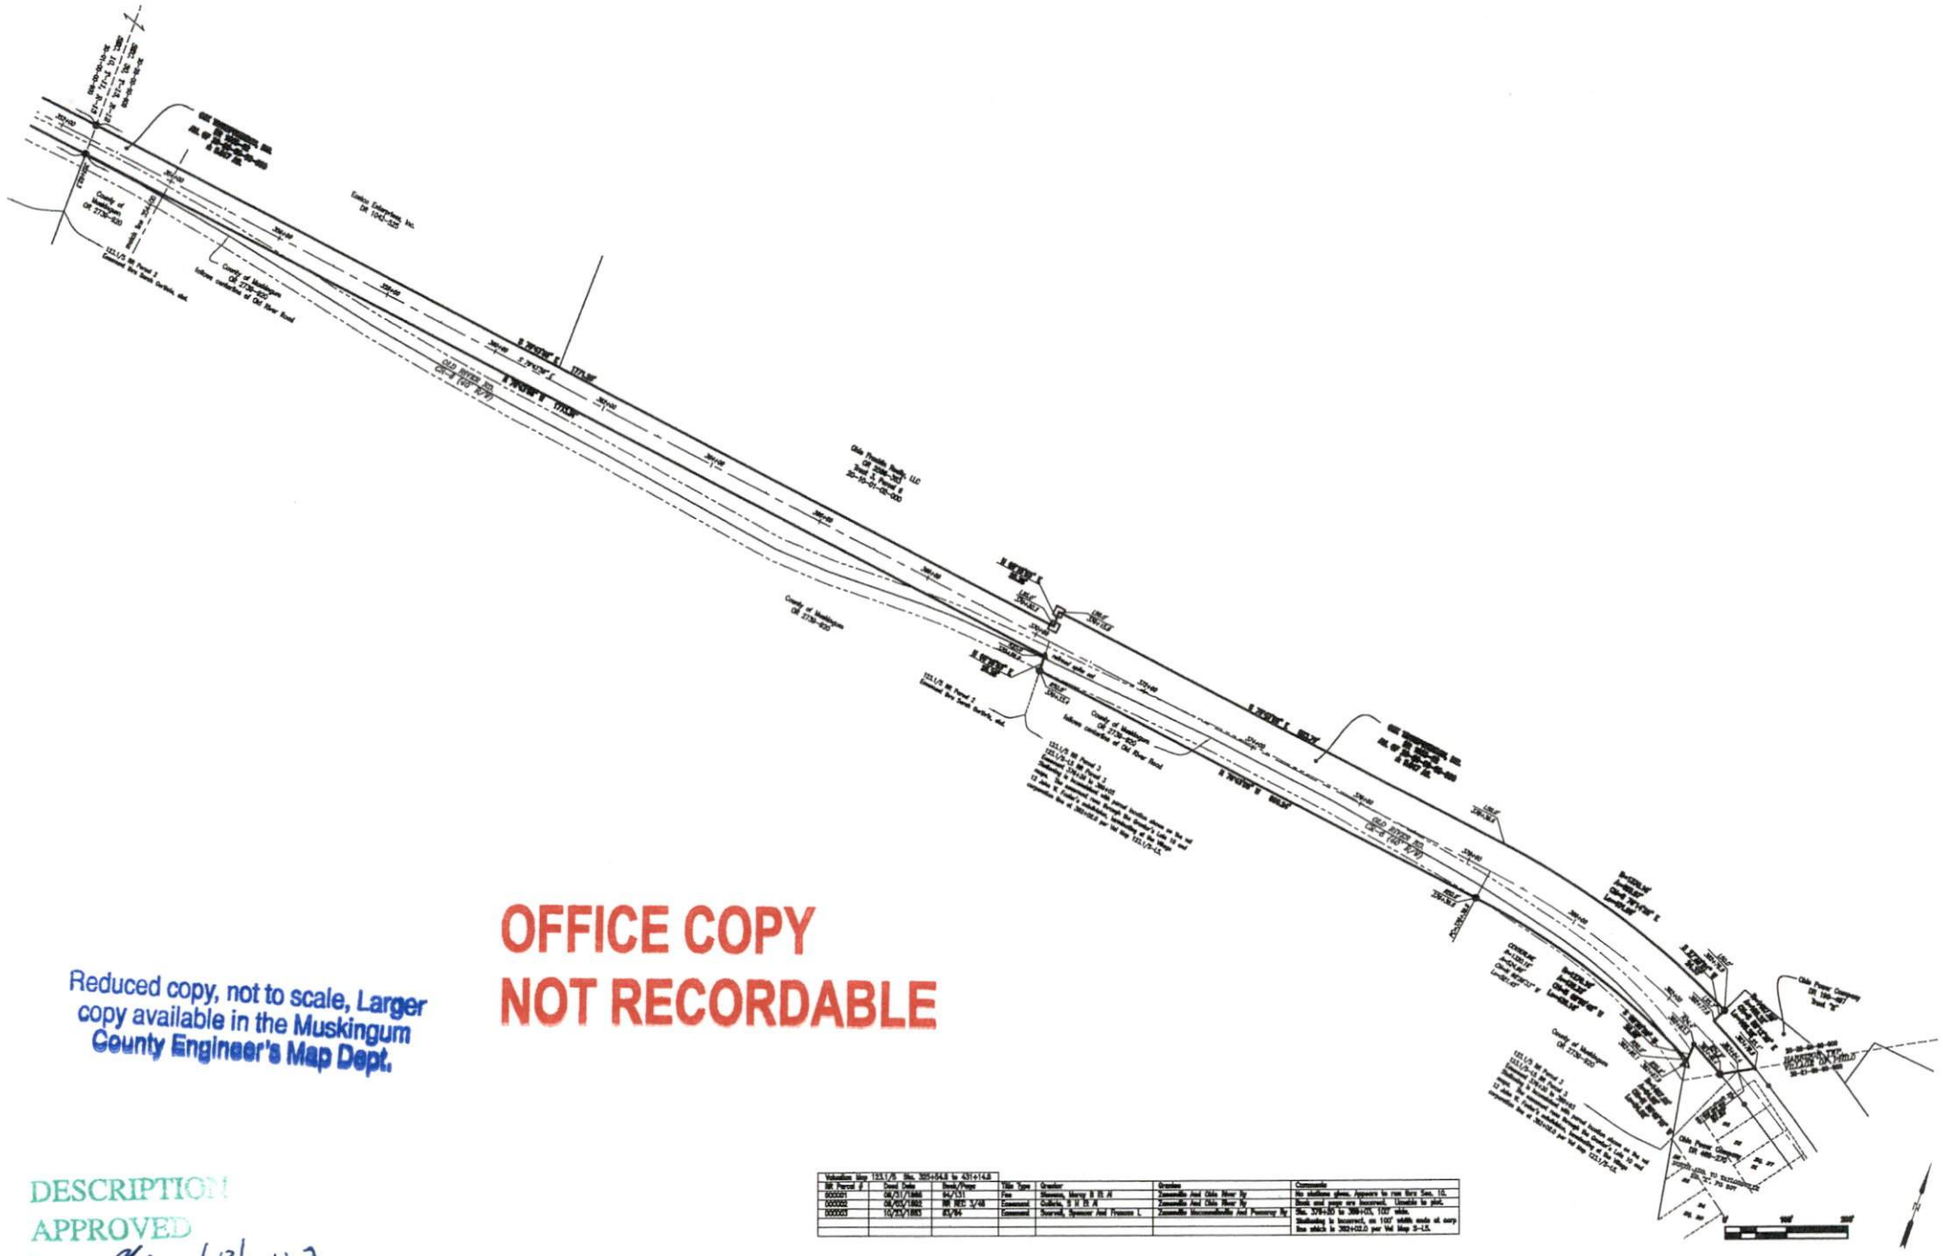

Valuation Map 123L1/R Map 383+54.8 to 431+14.8						
Tax Parcel #	Deed Date	Book/Page	Title Type	Grantor	Grantee	Comments
000001	06/07/1866	84/231	Fee	Stevens, Mary S. H. et	Zanesville And Ohio River Ry	No station given. Appears to run thru Sec. 15.
000002	06/05/1882	RW REC 3/48	Easement	Collett, S. E. H. et	Zanesville And Ohio River Ry	Bent and pages are bracketed. Unable to plot.
000003	10/03/1883	83/54	Easement	Scarrell, Spencer And Frances L.	Zanesville Muskingum And Passenger Ry	Sta. 376+80 to 380+00, 100' wide.
						Widening to begin at, on 100' width ends at carry line which is 382+02.3 per Val Map 3-12.

STA. 354+00 TO STA. 383+64.4
PHILO CORPORATION LINE

OFFICE COPY
NOT RECORDABLE

Reduced copy, not to scale, Larger copy available in the Muskingum County Engineer's Map Dept.

DESCRIPTION
APPROVED
By: 11/8/2013

LINN ENGINEERS
CIVIL ENGINEERS | PROFESSIONAL SURVEYORS
534 Market St.
Zanesville, Ohio 43702-2086
Ph: 740.452.7434

CSX TRANPORTATION, INC.
RAILROAD RIGHT-OF-WAY
BRUSH CREEK AND HARRISON TOWNSHIPS
MUSKINGUM COUNTY, OHIO

Revisions	By	Date
Per R Comments	TL	12/4/13
Comm. Letter	TL	12/9/13
Comm. Letter	TL	1/7/14

Scale	By	Date
Horiz. 1" = 100'		
Vert. 1" = N/A		
Field Book No.		

Designed	TBL	10/31/13
Drawn	TBL	10/31/13
Checked	TY	
Approved	TBL	

Project No. 10800488

CSX R/W NORTH OF PHILO
4/4

G:\CIVIL\A\AEP\AEP-2022 CSX - PHILO\AEP-2022 CSX-Philo.dwg