


SITUATED IN THE STATE OF OHIO, COUNTY OF MUSKINGUM,
TOWNSHIP OF BRUSH CREEK AND BEING PART OF THE
EAST HALF OF SECTION 5 AND THE NORTHWEST QUARTER
OF SECTION 4, T10, R13.

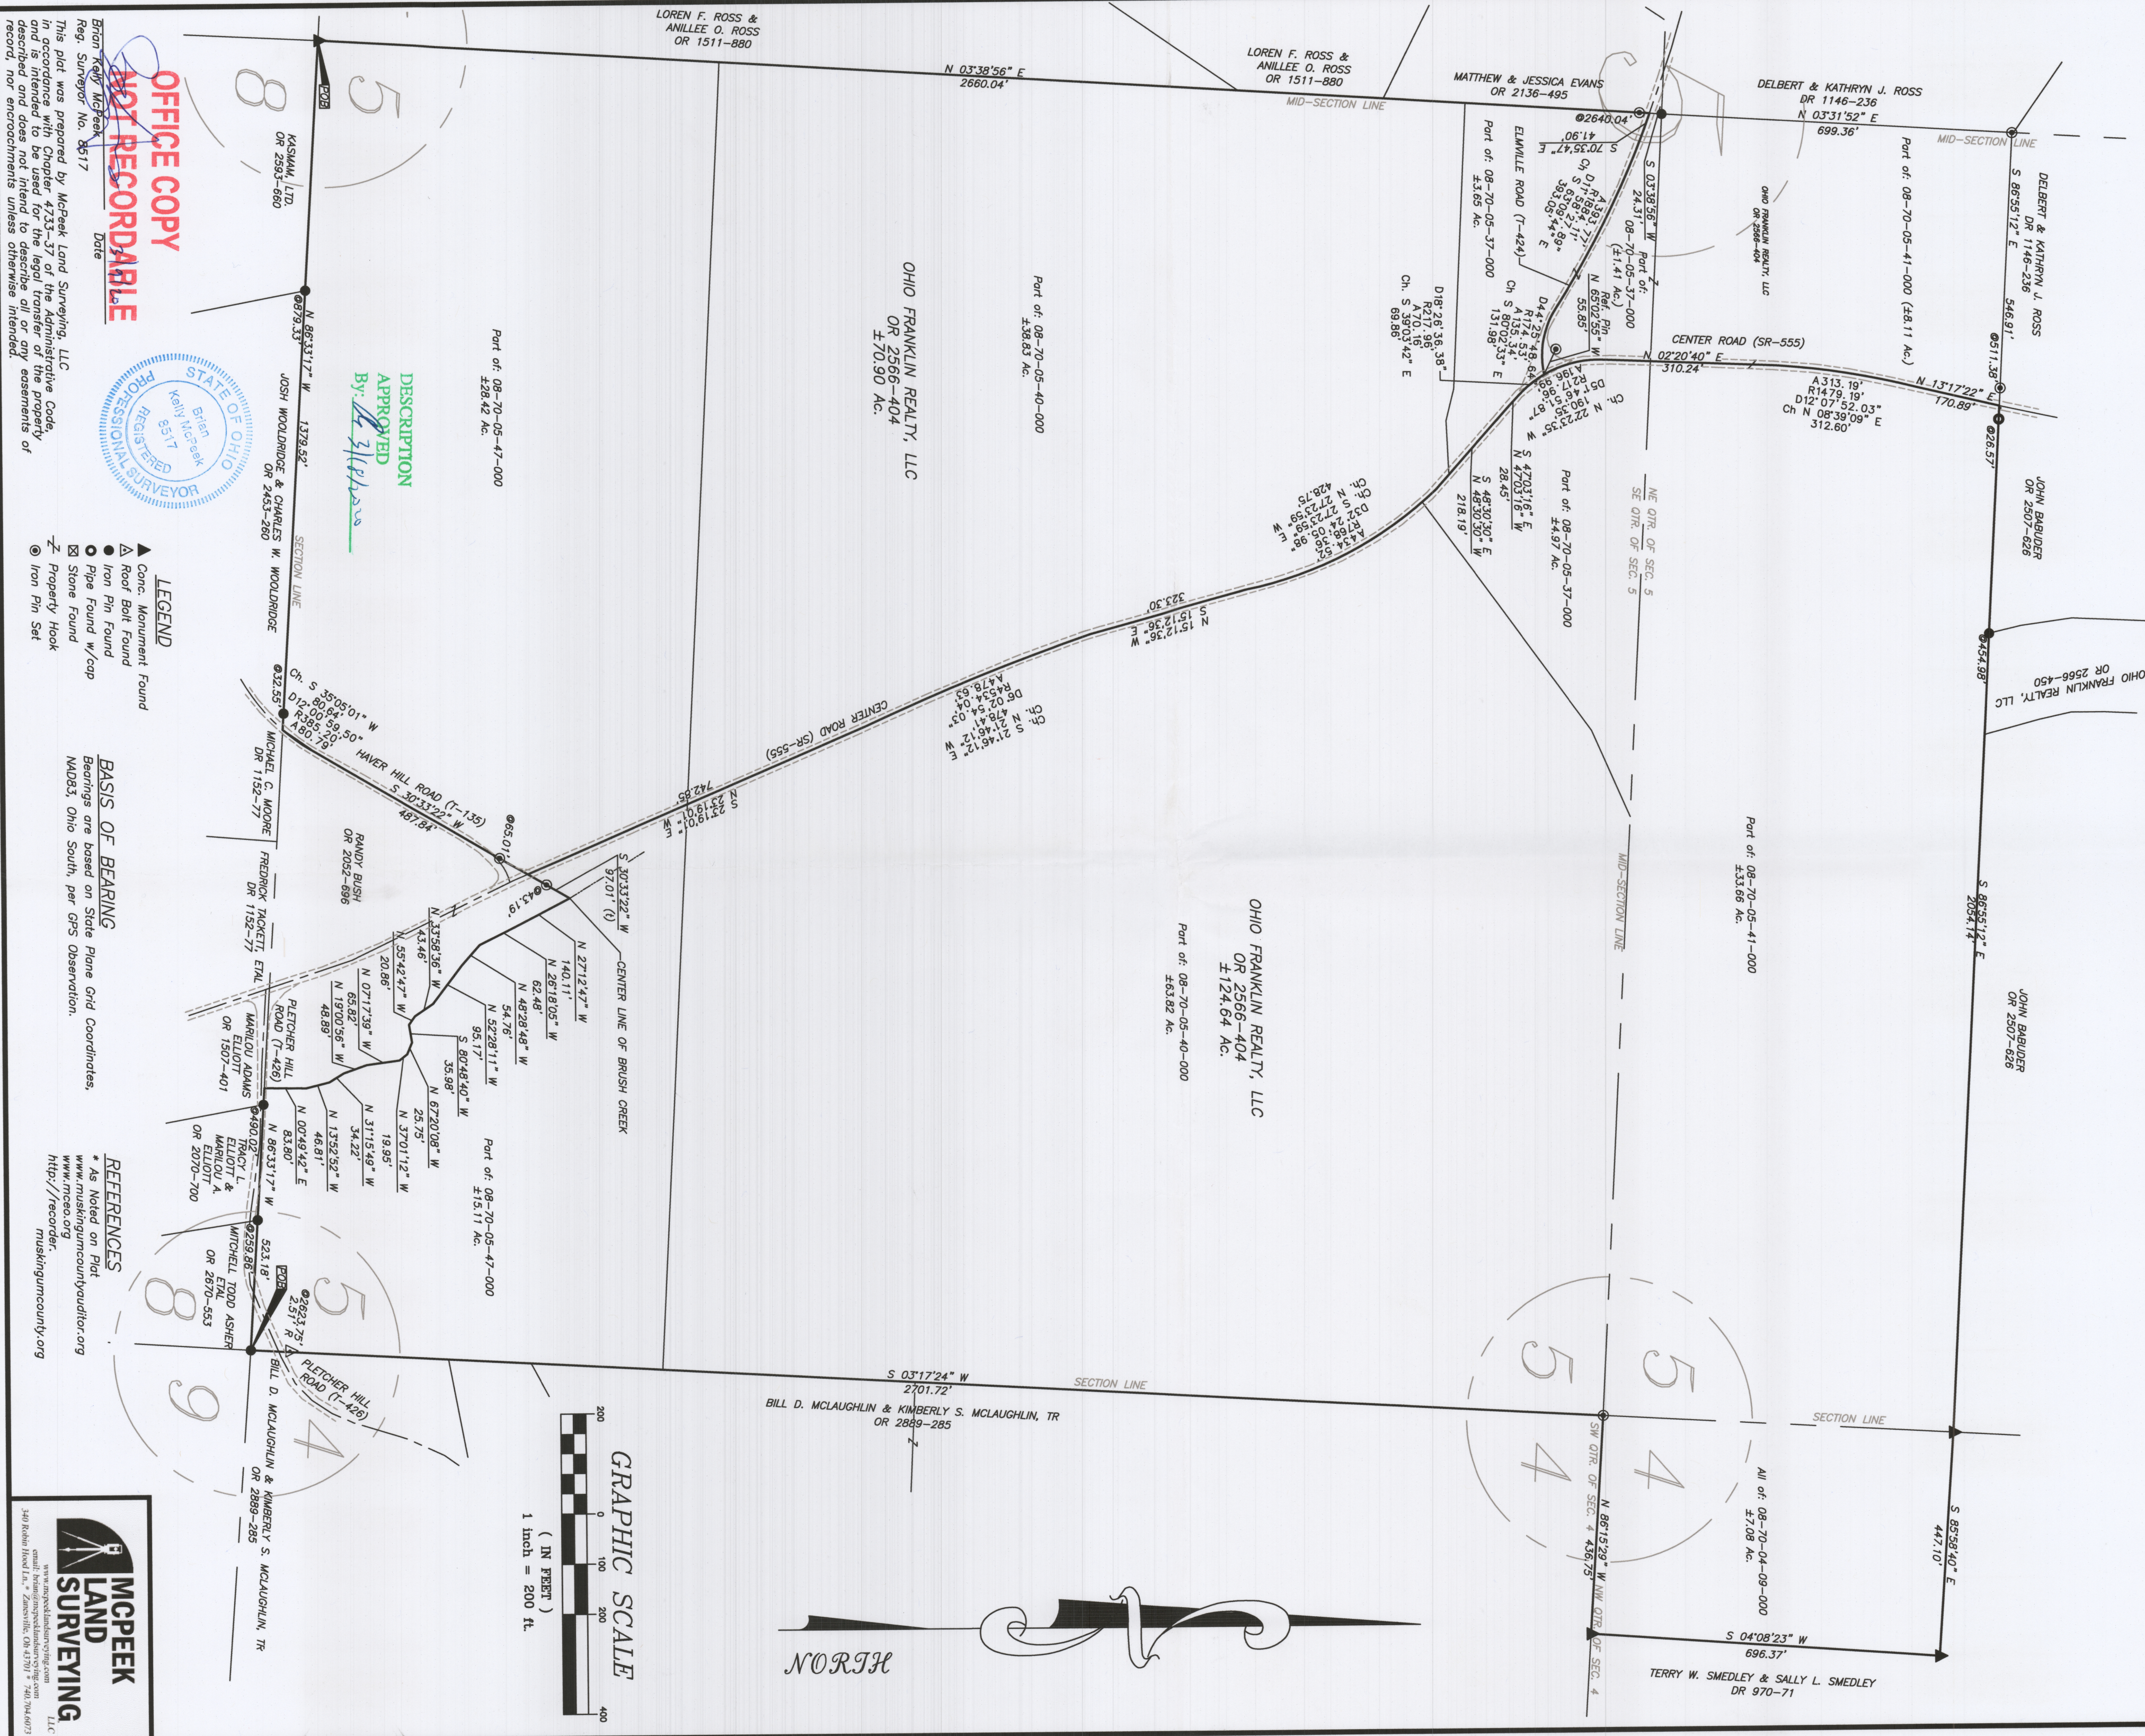

OFFICE COPY
NOT RECORDABLE





DESCRIPTION
APPROVED
BY: *[Signature]*

- LEGEND
- ▲ Conc. Monument Found
 - △ Roof Bolt Found
 - Iron Pin Found
 - Pipe Found w/cap
 - ⊠ Stone Found
 - ⊙ Property Hook
 - ⊙ Iron Pin Set

BASIS OF BEARING
Bearings are based on State Plane Gnd Coordinates,
NAD83, Ohio South, per GPS Observation.

REFERENCES
* As Noted on Plat
www.muskingumcountyauditor.org
www.muskingumcountyrecorder.org

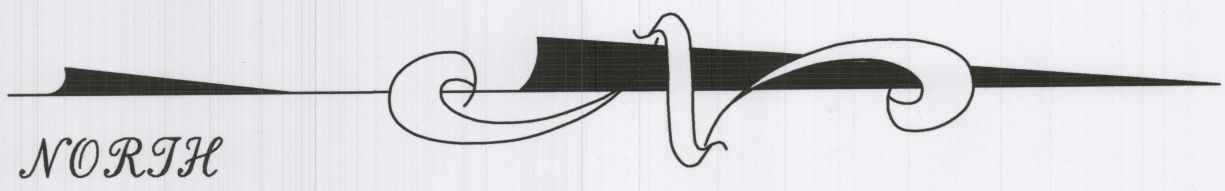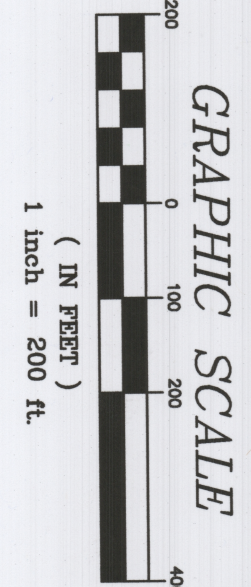

MCPEEK
LAND
SURVEYING
LLC

www.muskingumlandsurveying.com
email: brian@muskingumlandsurveying.com
340 Kohn Road, L.A., Zanesville, OH 43701-7460, 6073